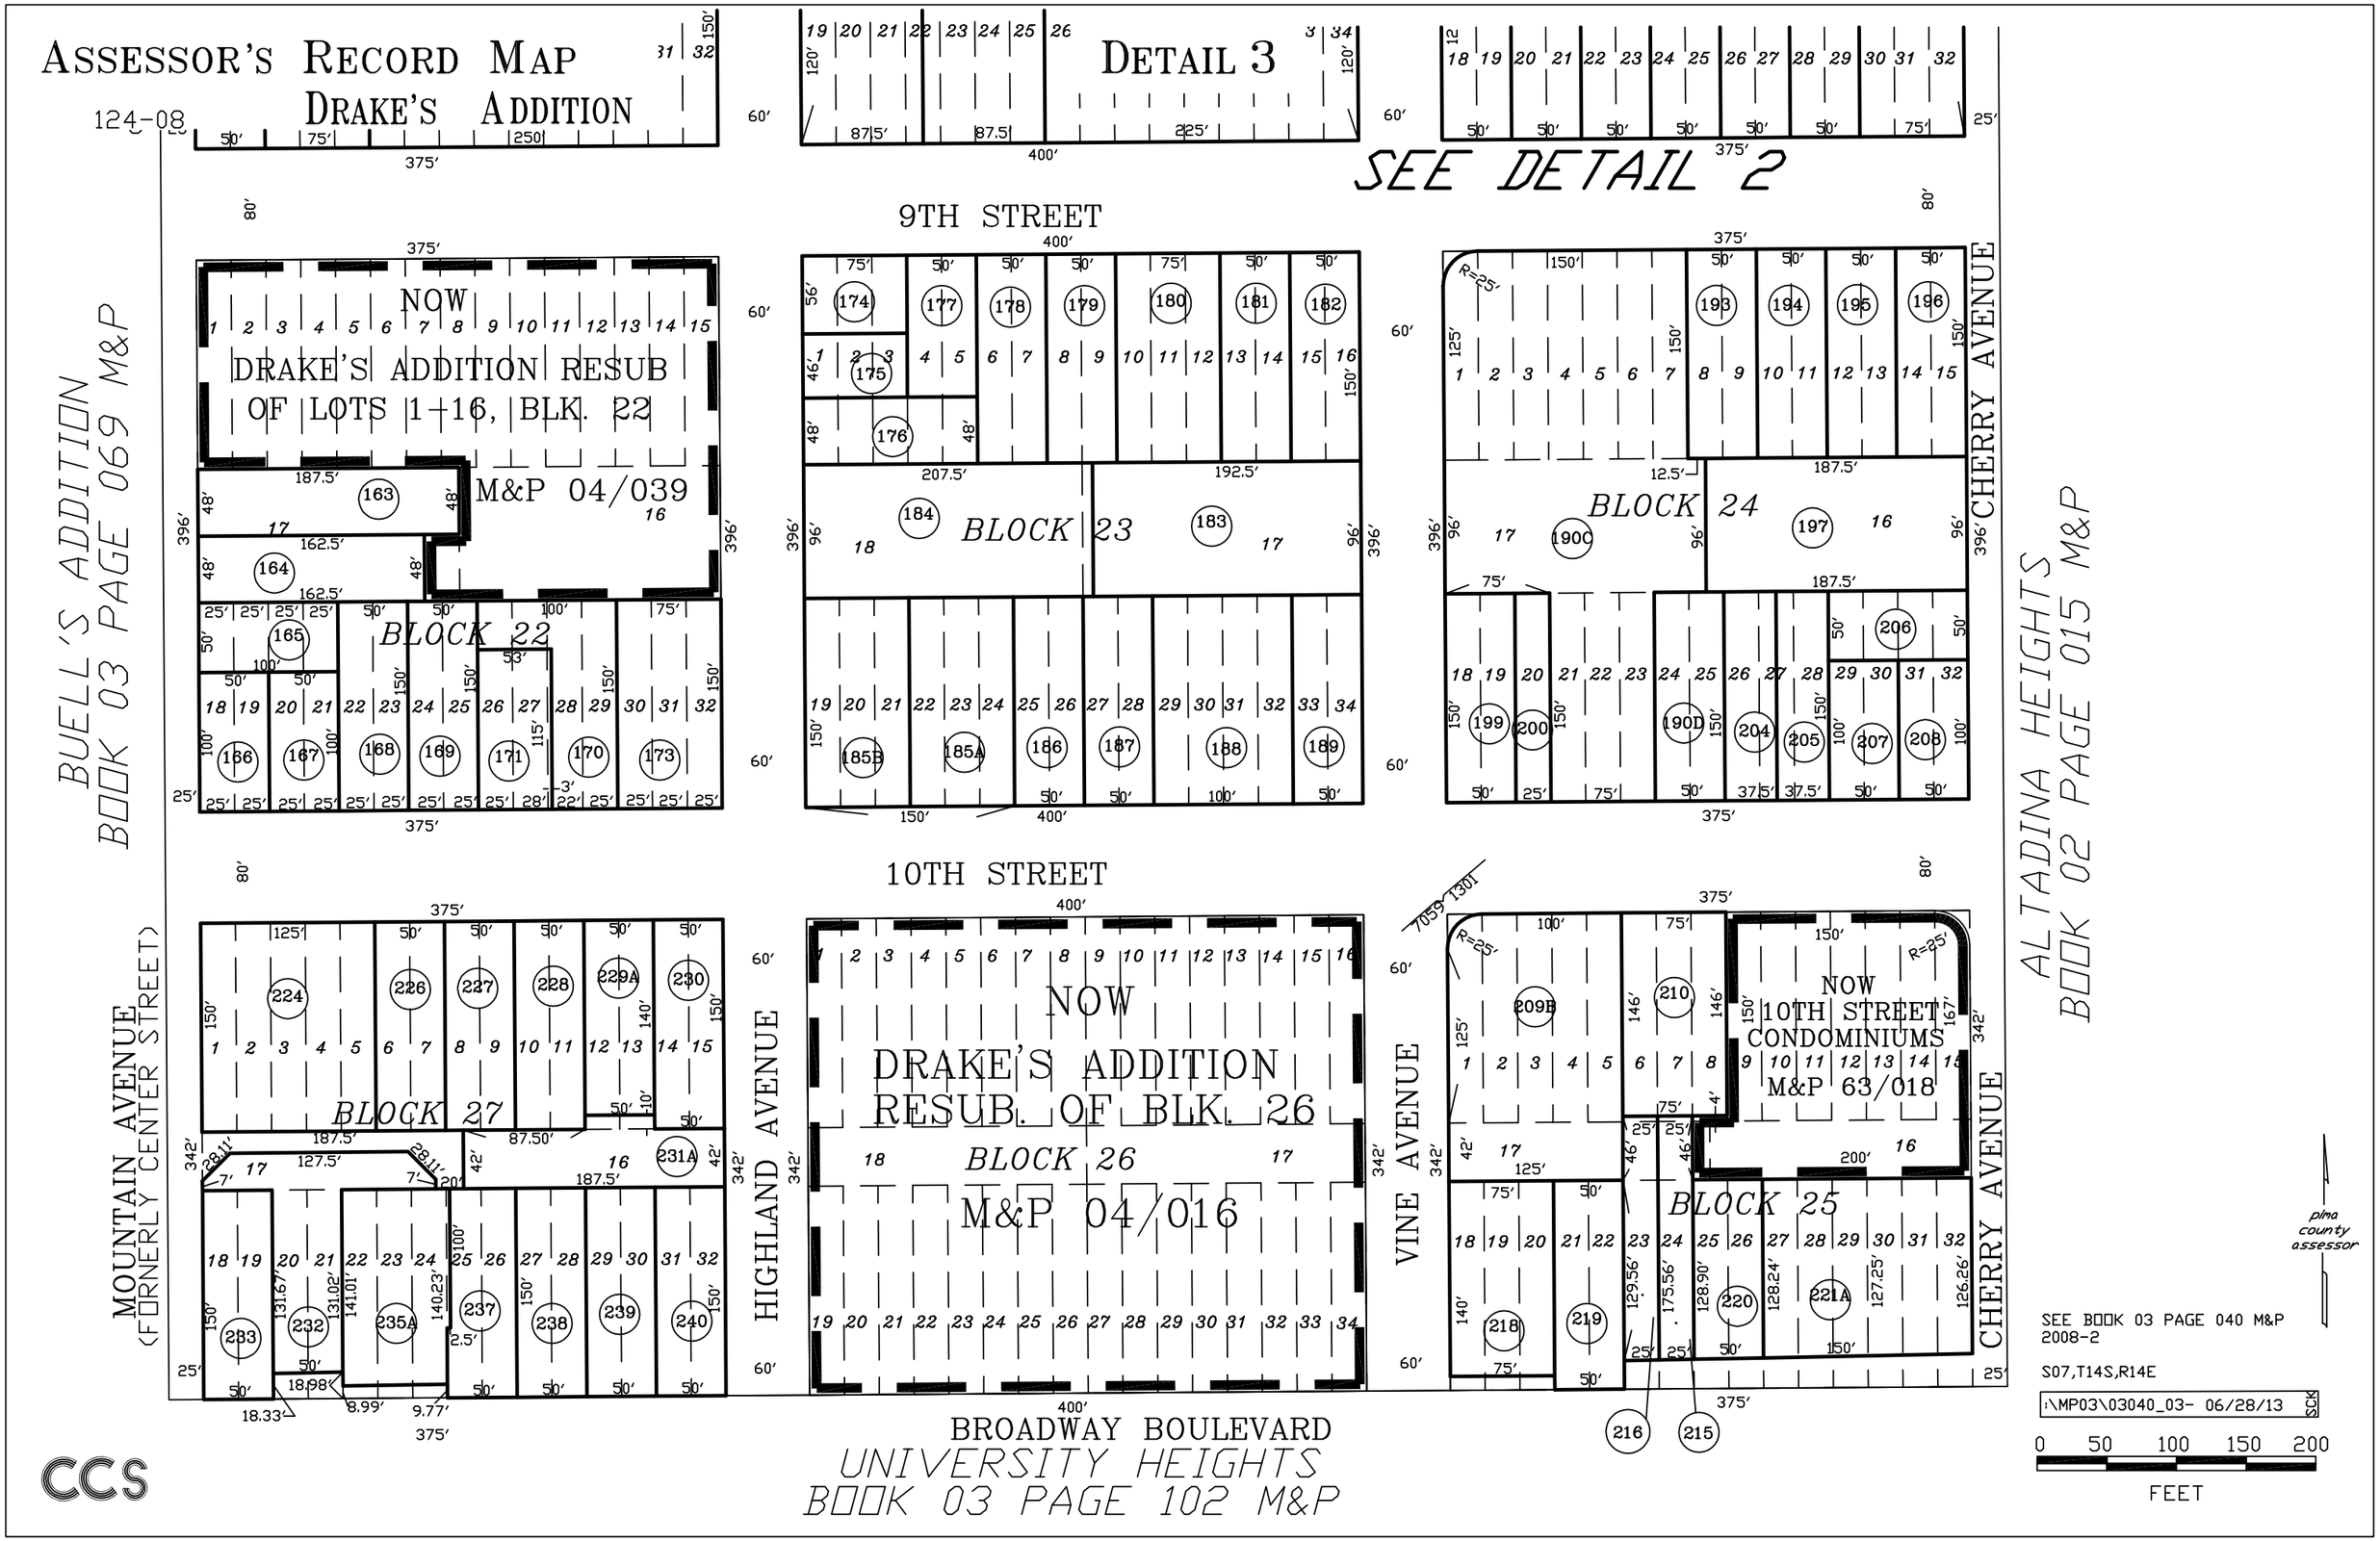
ASSESSOR'S RECORD MAP
DRAKE'S ADDITION
124-08
DETAIL 3
SEE DETAIL 2
9TH STREET
10TH STREET
BROADWAY BOULEVARD
MOUNTAIN AVENUE
(FORNERLY CENTER STREET)
HIGHLAND AVENUE
VINE AVENUE
CHERRY AVENUE
BUELL'S ADDITION
BOOK 03 PAGE 069 M&P
ALTADINA HEIGHTS
BOOK 02 PAGE 015 M&P
UNIVERSITY HEIGHTS
BOOK 03 PAGE 102 M&P
NOW
DRAKE'S ADDITION RESUB
OF LOTS 1-16, BLK. 22
M&P 04/039
BLOCK 22
BLOCK 23
BLOCK 24
BLOCK 25
BLOCK 26
BLOCK 27
NOW
DRAKE'S ADDITION
RESUB. OF BLK. 26
M&P 04/016
NOW
10TH STREET
CONDOMINIUMS
M&P 63/018
SEE BOOK 03 PAGE 040 M&P
2008-2
S07,T14S,R14E
\MP03\03040_03- 06/28/13
SCK
0 50 100 150 200
FEET
pima county assessor
CCS