CONVERSION IN-PROGRESS 10/10/10

56

ASSESSOR'S RECORD MAP

117-14
13/21

BLOCK 240, CITY OF TUCSON

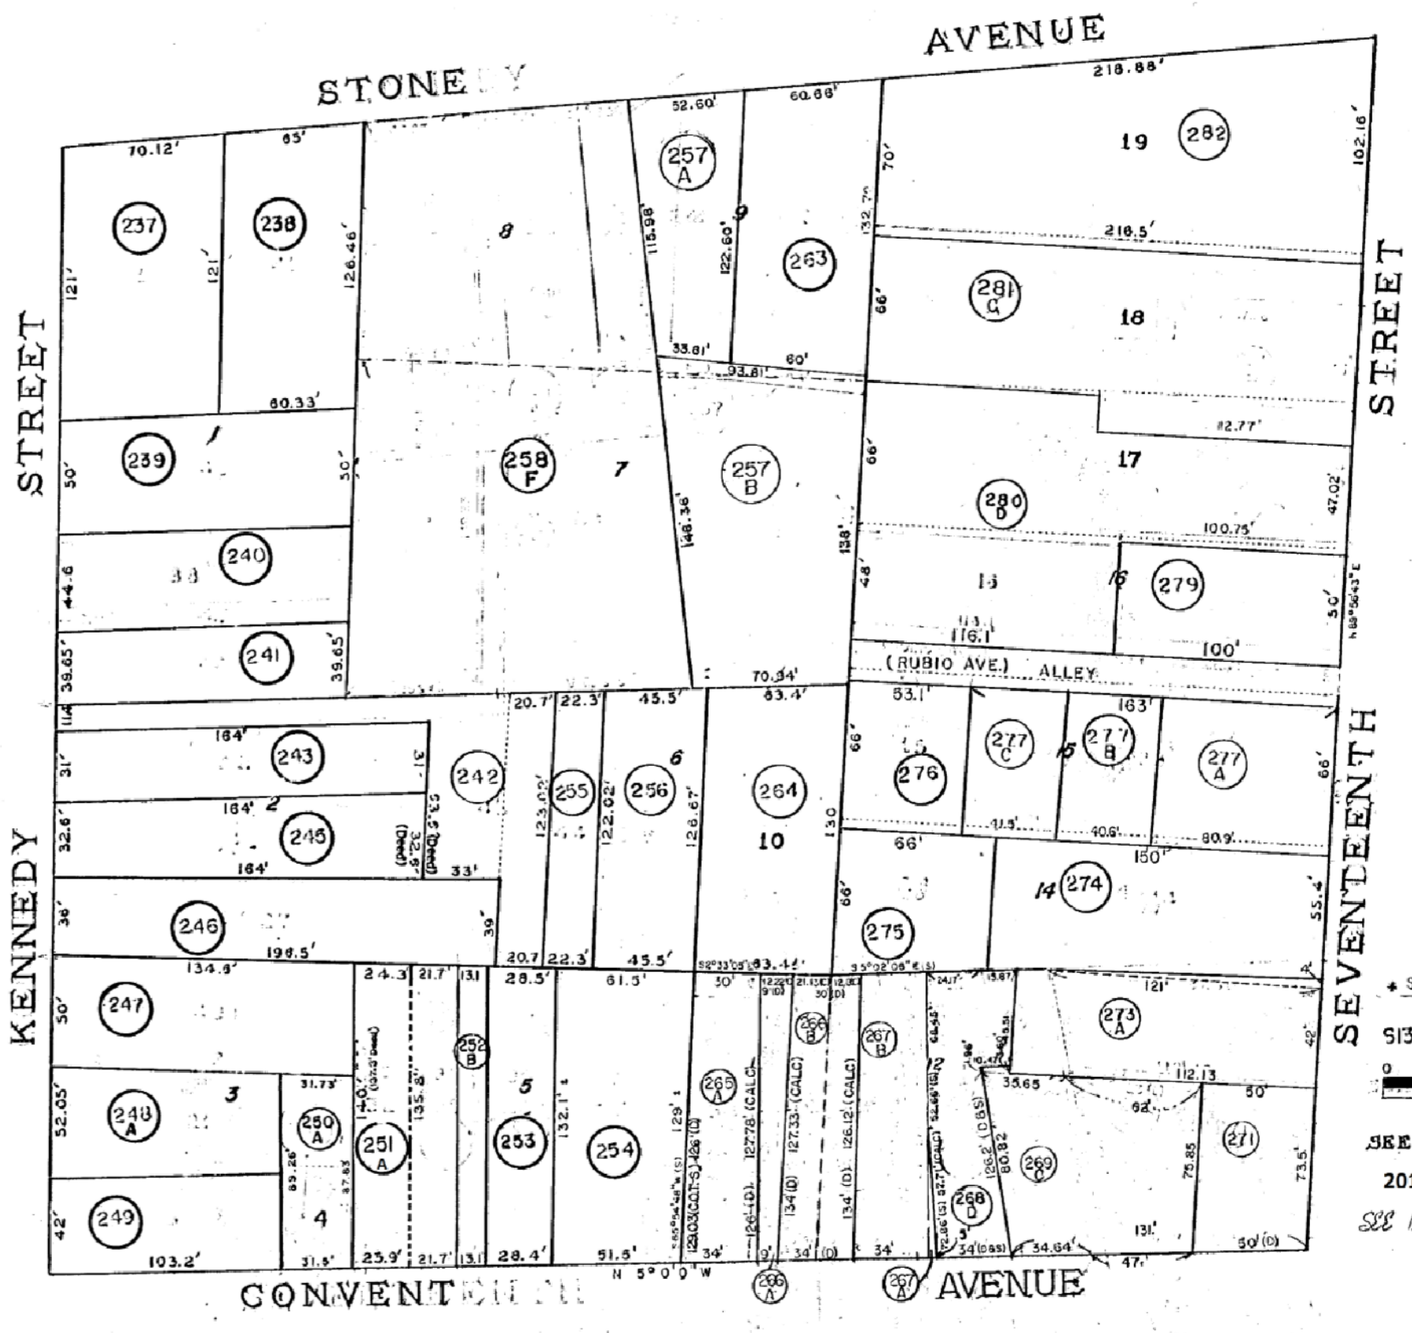

SEE PROBLEM/HOLD FILE

S13,T14S,R13E

0 25 50 75 100
FEET

SEE BOOK 3 PAGE 70 M & P.

2011-1

SEE BOOK 5 PAGE 62 R.S.

03070240

SCANNED

689 (2)

Missing Mylar 10-01-10 Manual map Replaced with Autocad tiff (UPDATE TIFF FILE "W:\Tiffall\03070240-ORIG.tif) Print From DWG (MP03\03070240man.dwg)

CONVERSION IN-PROGRESS 10/10/10

56

ASSESSOR'S RECORD MAP

117-14
13/21

BLOCK 240, CITY OF TUCSON

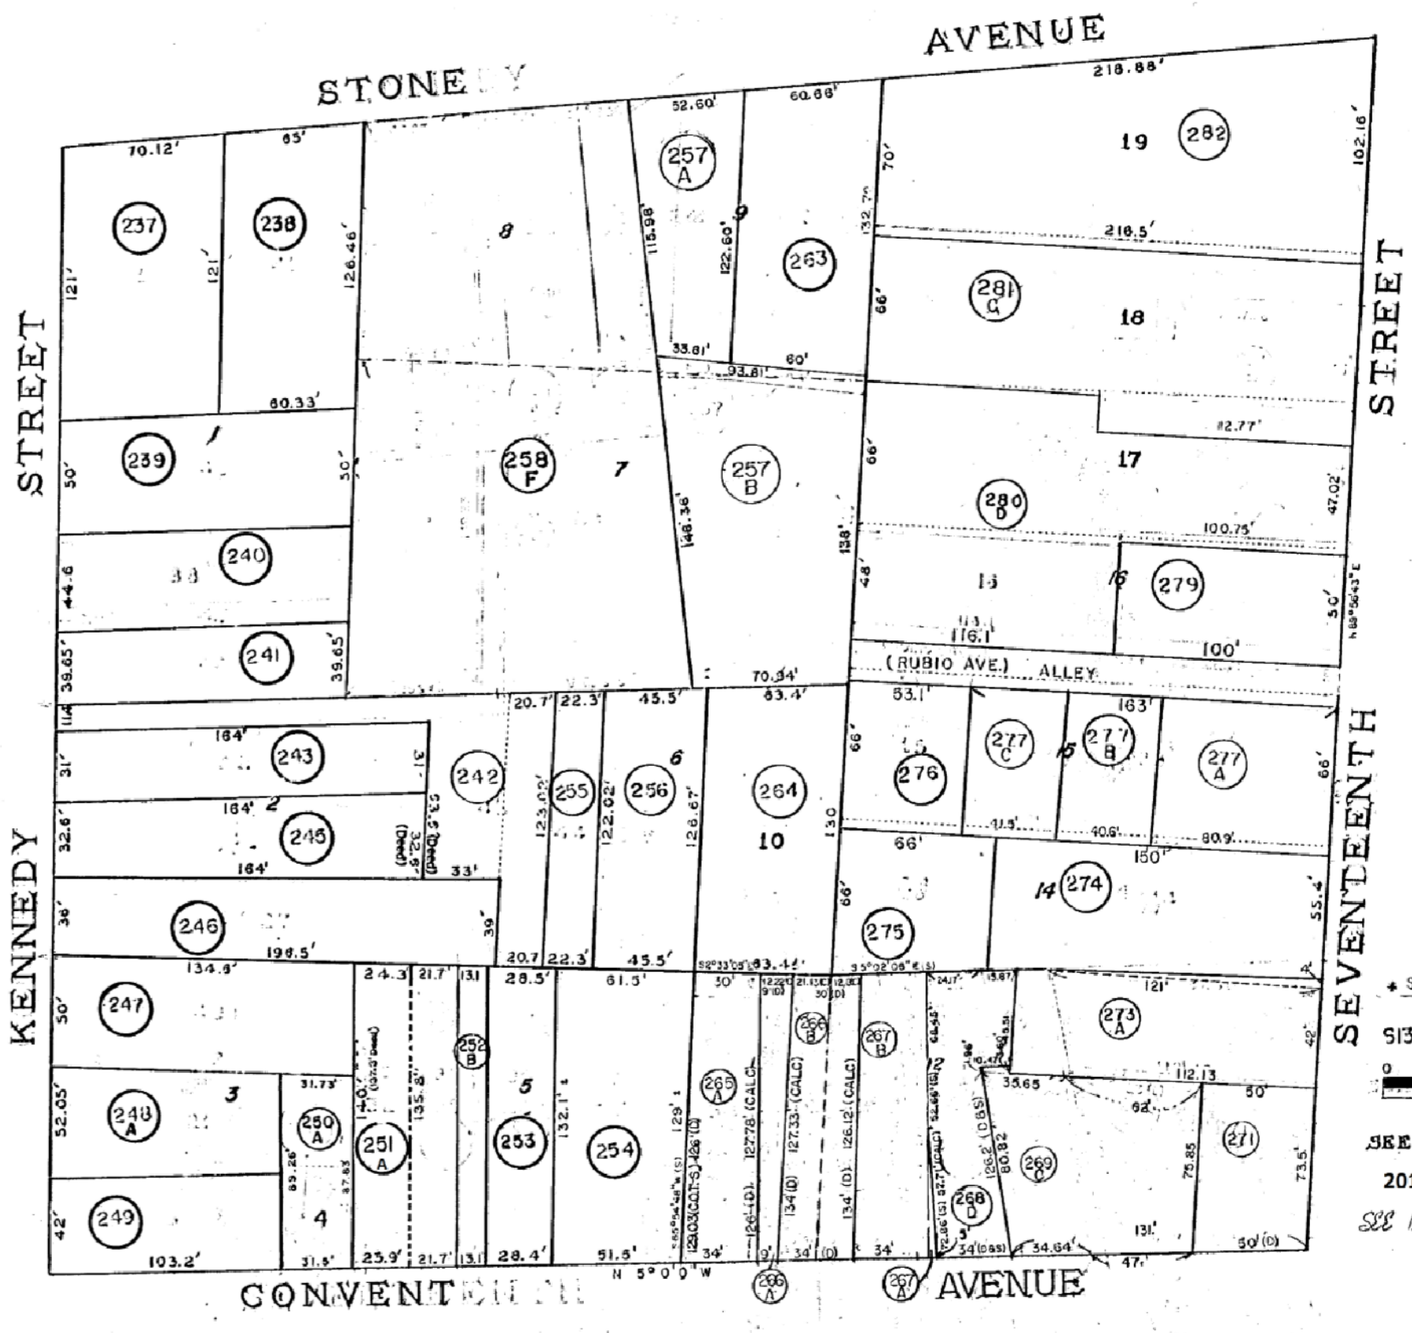

SEE PROBLEM/HOLD FILE

S13,T14S,R13E

0 25 50 75 100
FEET

SEE BOOK 3 PAGE 70 M & P.

2011-1

SEE BOOK 5 PAGE 62 R.S.

03070240

SCANNED

689 (2)

Missing Mylar 10-01-10 Manual map Replaced with Autocad tiff (UPDATE TIFF FILE "W:\Tiffall\03070240-ORIG.tif) Print From DWG (MP03\03070240man.dwg)