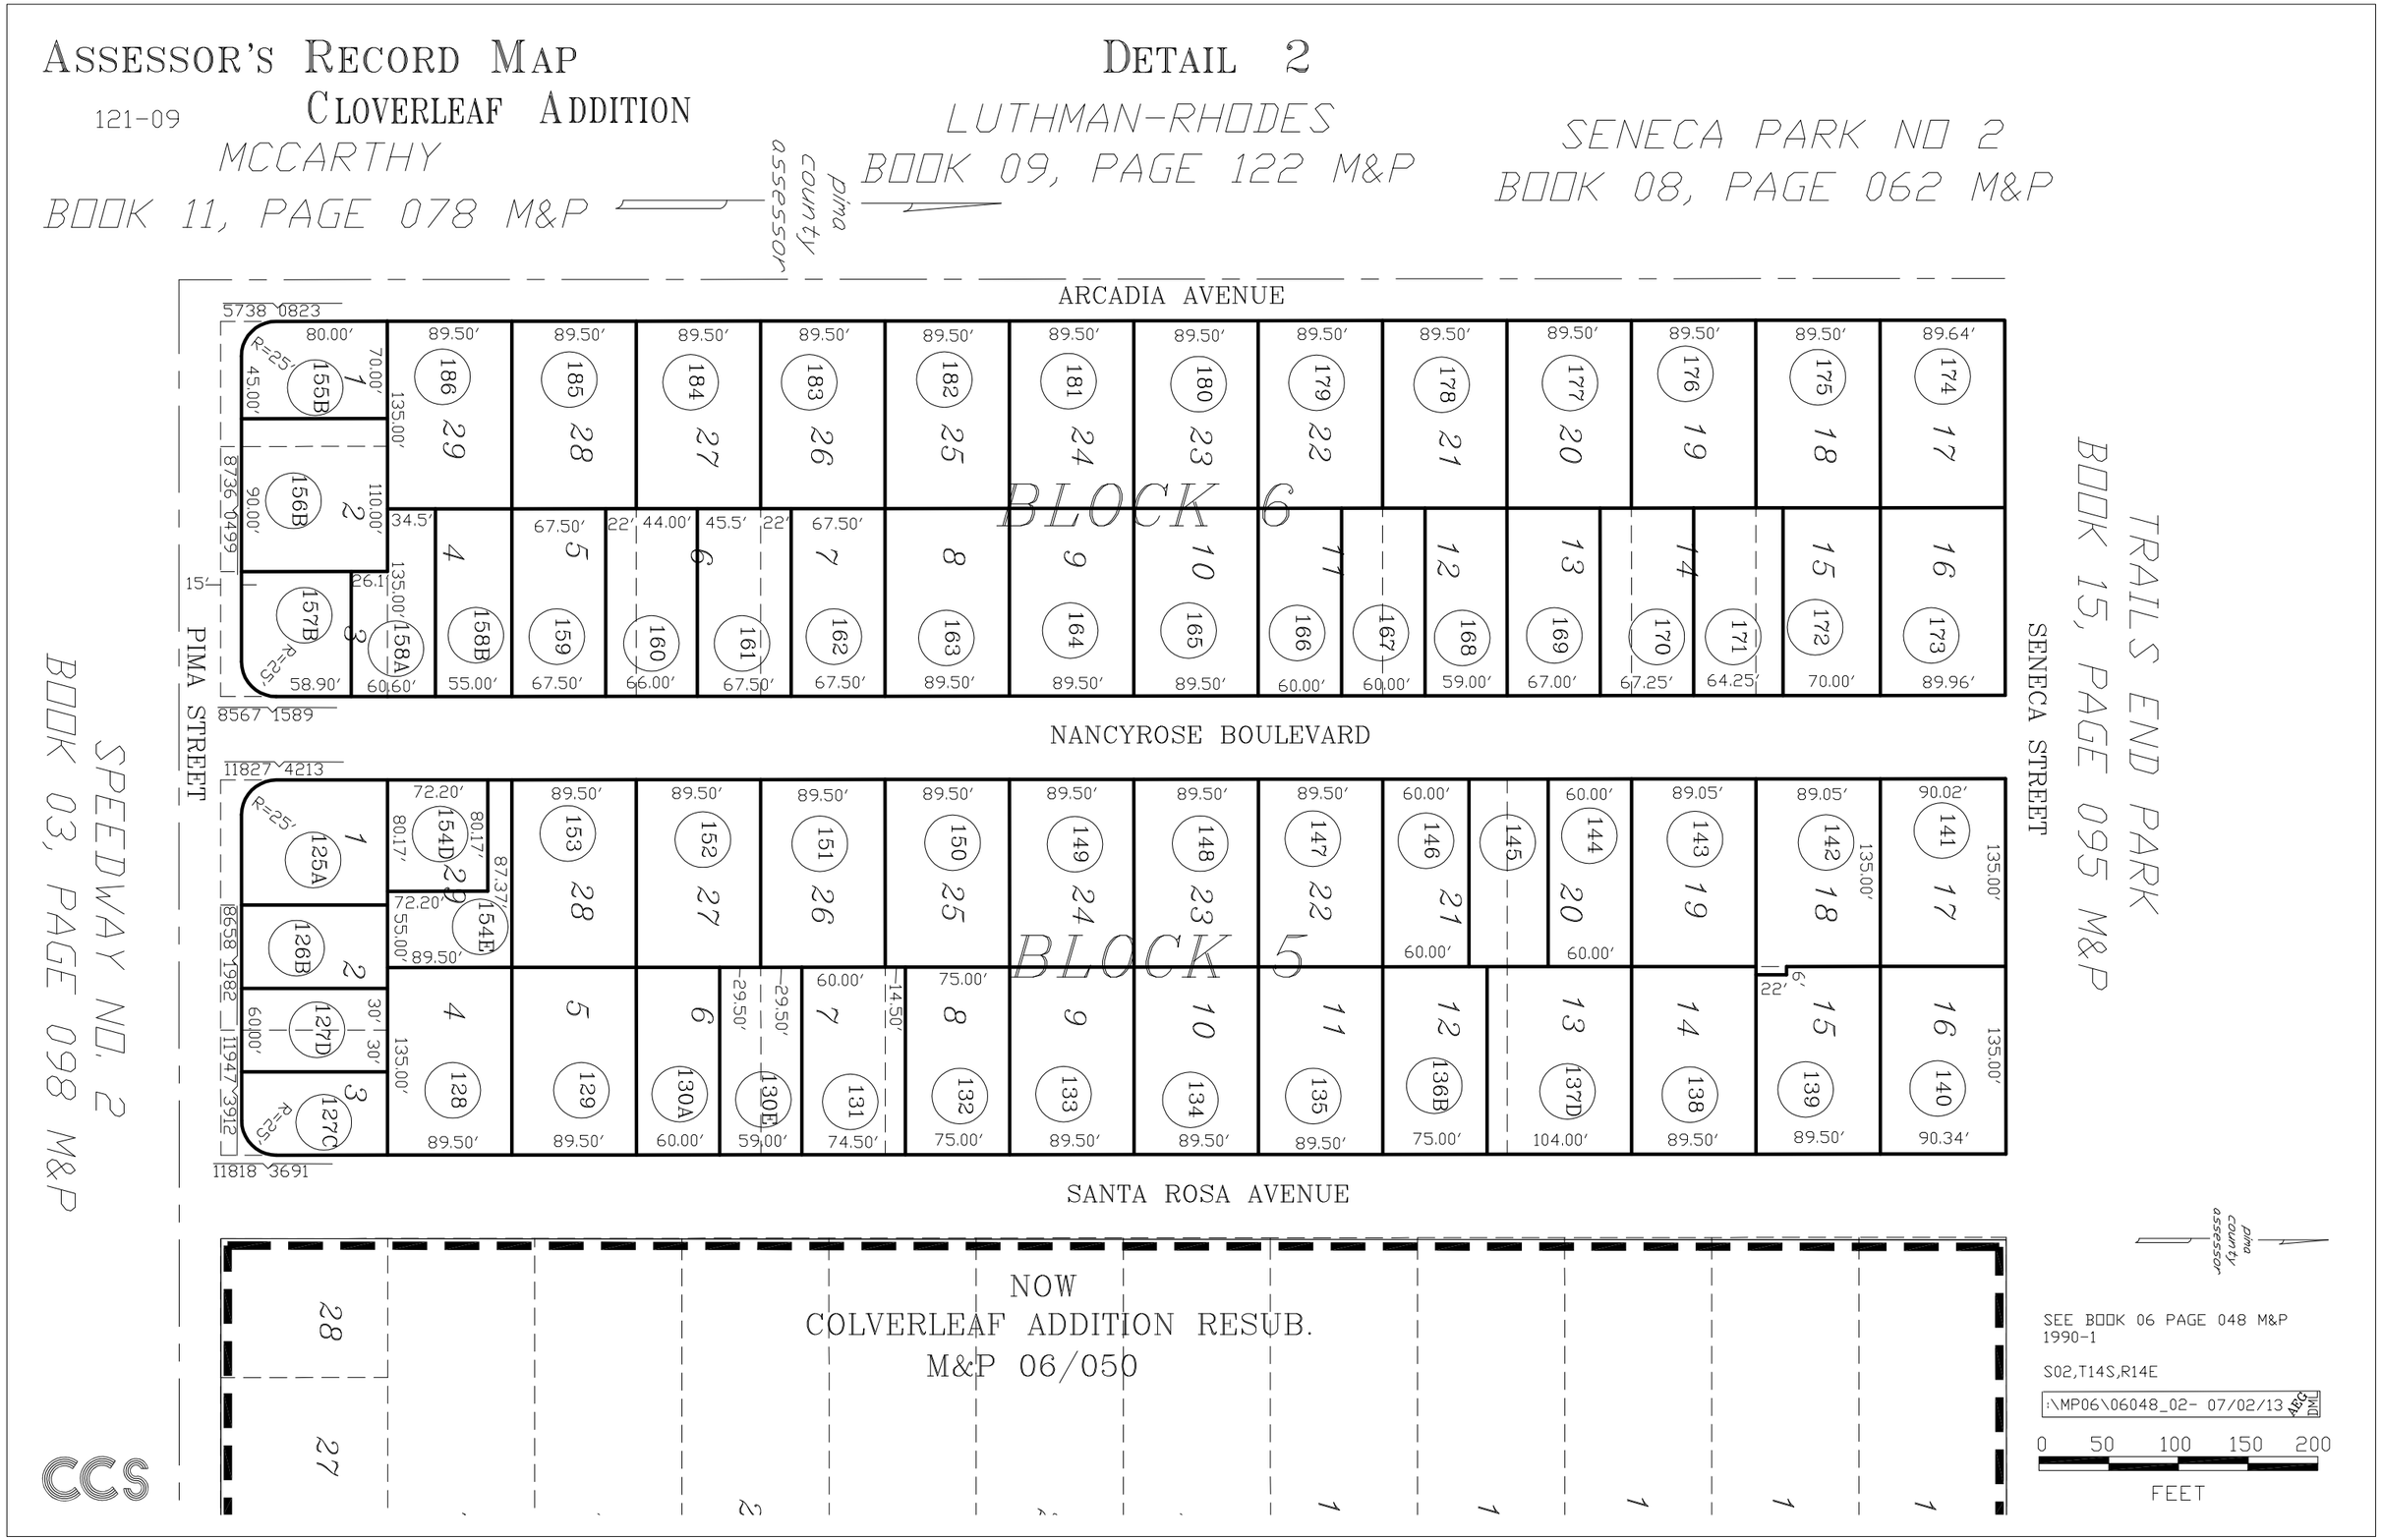

ASSESSOR'S RECORD MAP
DETAIL 2
121-09
CLOVERLEAF ADDITION
MCCARTHY
BOOK 11, PAGE 078 M&P
pima county assessor
LUTHMAN-RHODES
BOOK 09, PAGE 122 M&P
SENECA PARK NO 2
BOOK 08, PAGE 062 M&P
ARCADIA AVENUE
NANCYROSE BOULEVARD
SANTA ROSA AVENUE
PIMA STREET
SENECA STREET
BLOCK 6
BLOCK 5
TRAILS END PARK
BOOK 15, PAGE 095 M&P
SPEEDWAY NO. 2
BOOK 03, PAGE 098 M&P
NOW
COLVERLEAF ADDITION RESUB.
M&P 06/050
SEE BOOK 06 PAGE 048 M&P
1990-1
S02,T14S,R14E
:\MP06\06048_02- 07/02/13
0 50 100 150 200
FEET
CCS