ASSESSOR'S RECORD MAP

CANOA LAND GRANT, CONTINENTAL SECTION
DETAIL CONTINENTAL 18

304-21
-25
-26
-60

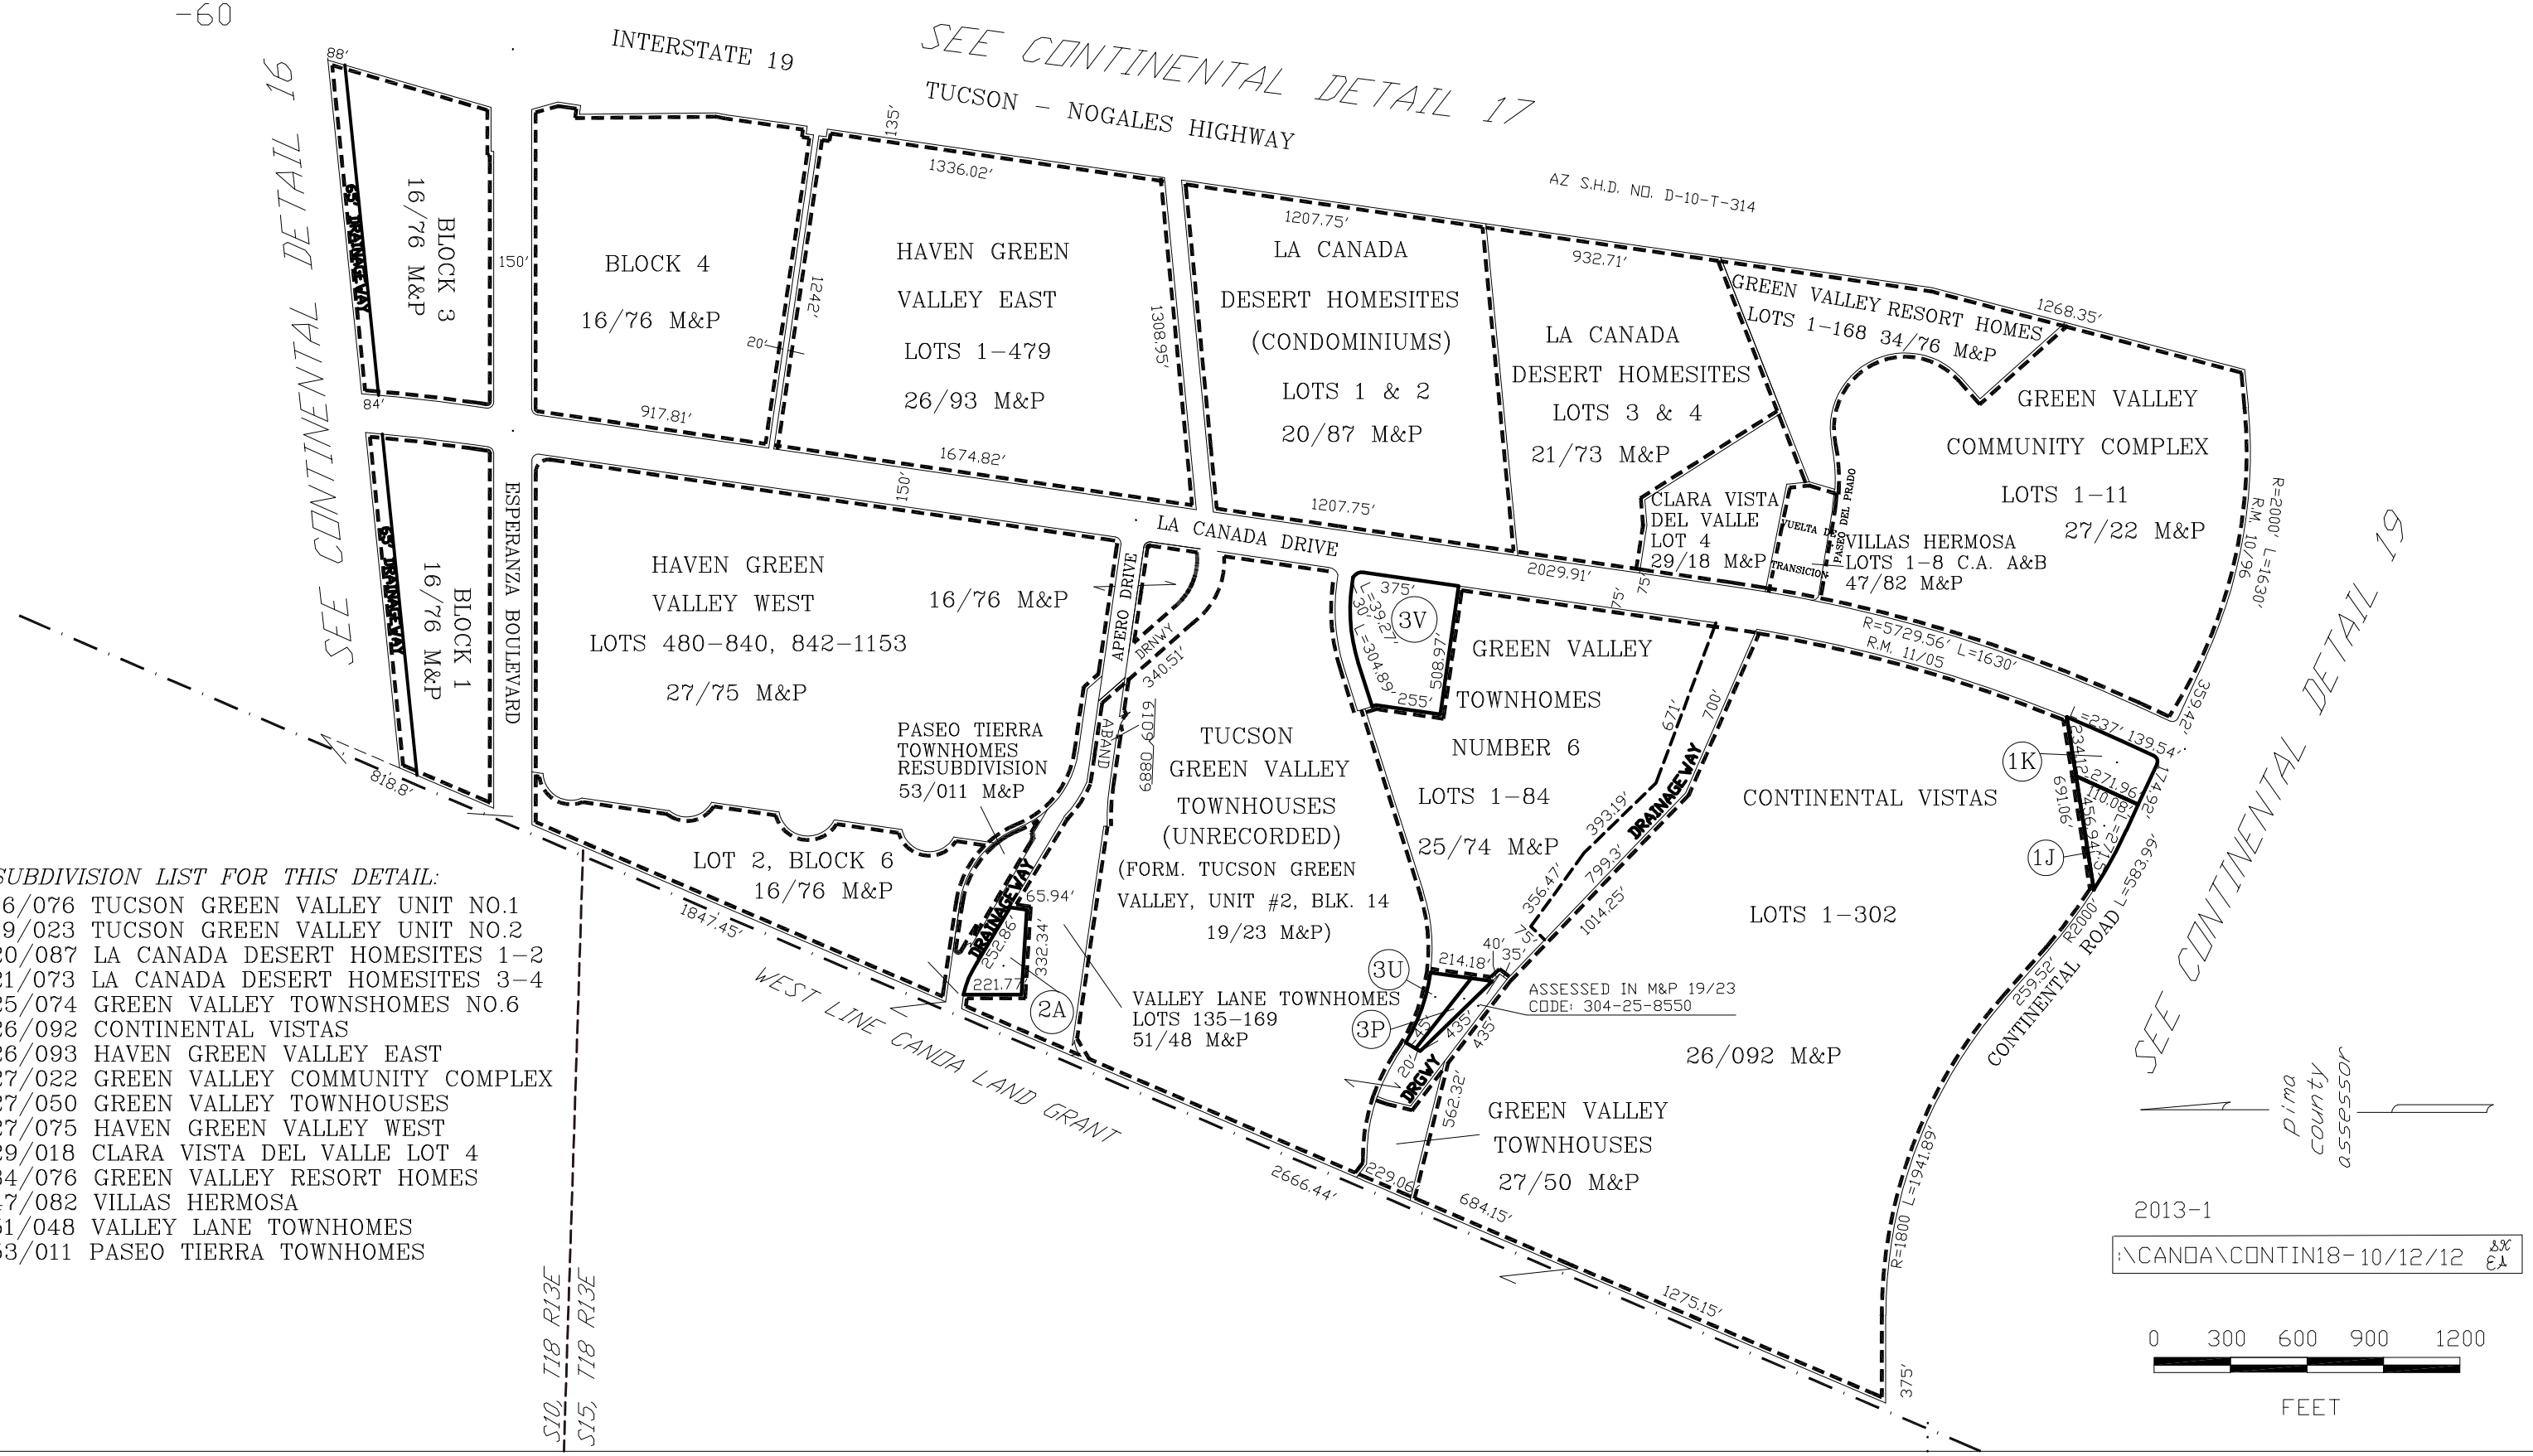

SUBDIVISION LIST FOR THIS DETAIL:

16/076 TUCSON GREEN VALLEY UNIT NO.1
19/023 TUCSON GREEN VALLEY UNIT NO.2
20/087 LA CANADA DESERT HOMESITES 1-2
21/073 LA CANADA DESERT HOMESITES 3-4
25/074 GREEN VALLEY TOWNSHOMES NO.6
26/092 CONTINENTAL VISTAS
26/093 HAVEN GREEN VALLEY EAST
27/022 GREEN VALLEY COMMUNITY COMPLEX
27/050 GREEN VALLEY TOWNHOUSES
27/075 HAVEN GREEN VALLEY WEST
29/018 CLARA VISTA DEL VALLE LOT 4
34/076 GREEN VALLEY RESORT HOMES
47/082 VILLAS HERMOSA
51/048 VALLEY LANE TOWNHOMES
53/011 PASEO TIERRA TOWNHOMES