ASSESSOR'S RECORD MAP
TUCSON TOWNSITE
LAYOUT LAND CLAIMS

117-04
117-05
117-06
117-07
117-08
117-09
117-10
117-11

CITY OF TUCSON LAND CLAIMS ARE THE BASE MAPS FOR ALL OTHER PLATS WITHIN THIS GEOGRAPHIC AREA. BLOCK LOCATIONS ARE SET WITH THE BEST DATA AVAILABLE HOWEVER LIMITED. SURVEYORS WILL AGREE THAT MUCH OF THE DATA HAS DISCREPANCIES SO BE CAUTIOUS WHEN USING THESE MAPS.

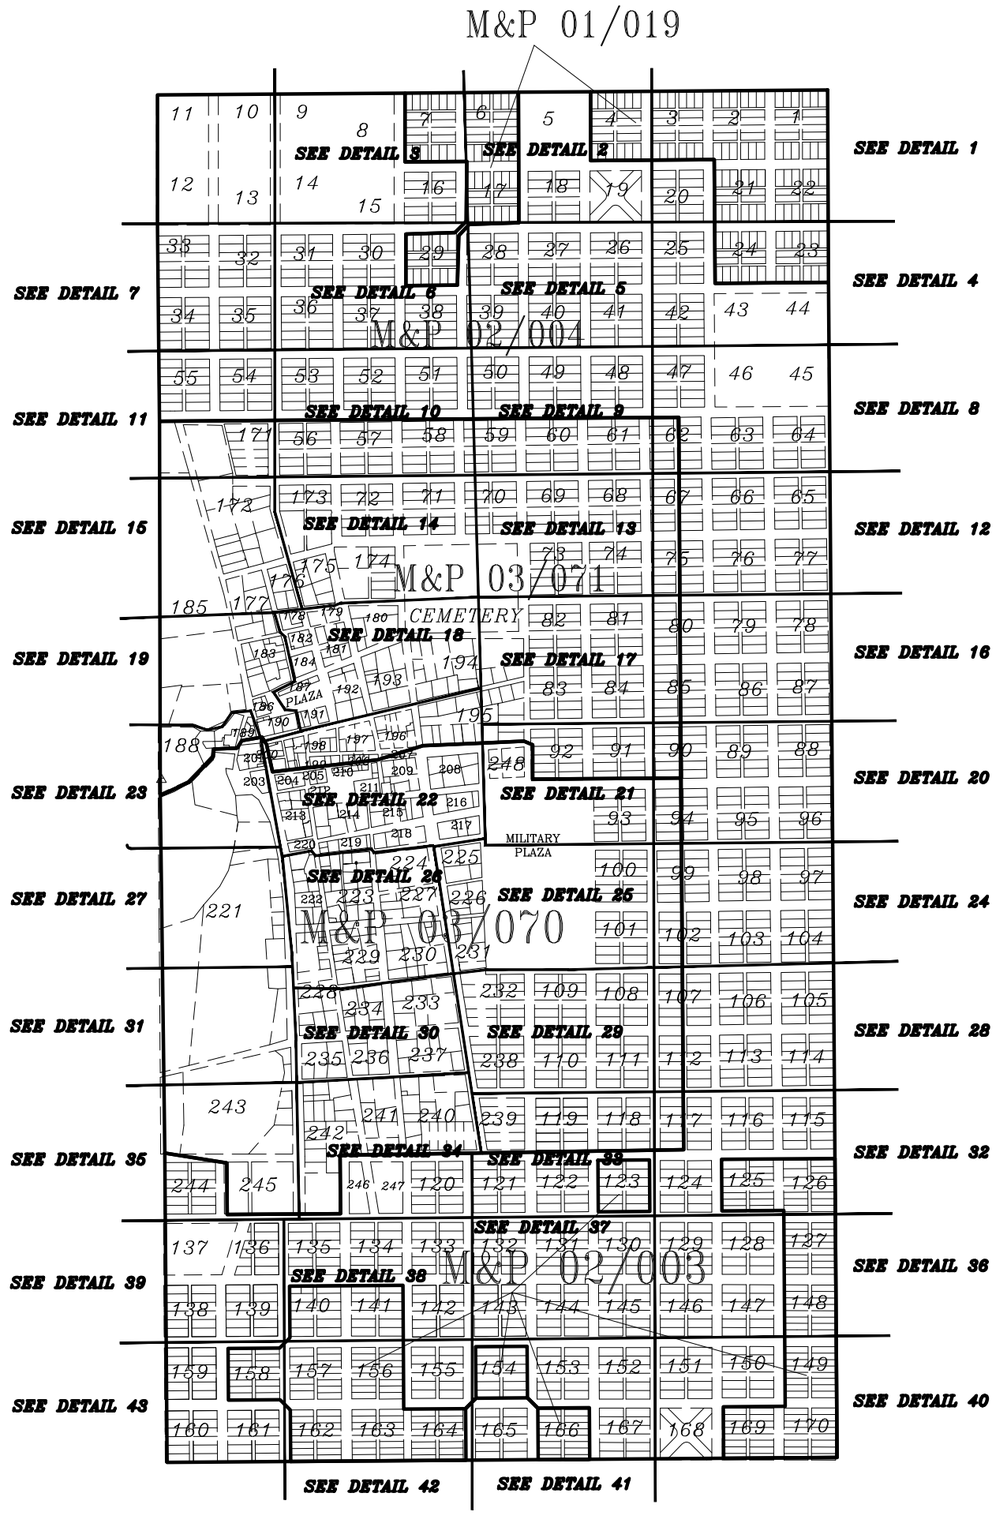

LAYERS TURNED ON FOR VIEWING ARE:
- BORDER
- BORDER-TEXT
- LAYOUT
- PLATTED-LOTS
- PLATTED-PERIMETER

PLATTED LOTS ARE BASED ON THE ORIGINAL LAND CLAIMS BEGINNING AT BOOK 1 PAGE 241.

DUE TO THE LARGE DRAWING SIZE, ALL SURVEY DATA OTHER THAN LAND CLAIMS USED TO CREATE THIS MAP ARE LOCATED ON COT-SURVEY.DWG

XREF THE COT-SURVEY DRAWING TO VIEW IN CONJUNCTION WITH THIS MAP.

pima county assessor

SEE BOOK 01 PAGE 019 M&P
SEE BOOK 02 PAGE 003 M&P
SEE BOOK 02 PAGE 004 M&P
SEE BOOK 03 PAGE 070 M&P
SEE BOOK 03 PAGE 071 M&P
2021-1

S12-13,T14S,R13E

:\COT_ALL\COT_ALL-10/14/20 JLH

0 550 1100 1650 2200
FEET
DRAWING LTSCALE IS SET AT 50