ASSESSOR'S RECORD MAP
SPEEDWAY VIEW ADDITION

125-11

DETAIL 3

SEE DETAIL 1

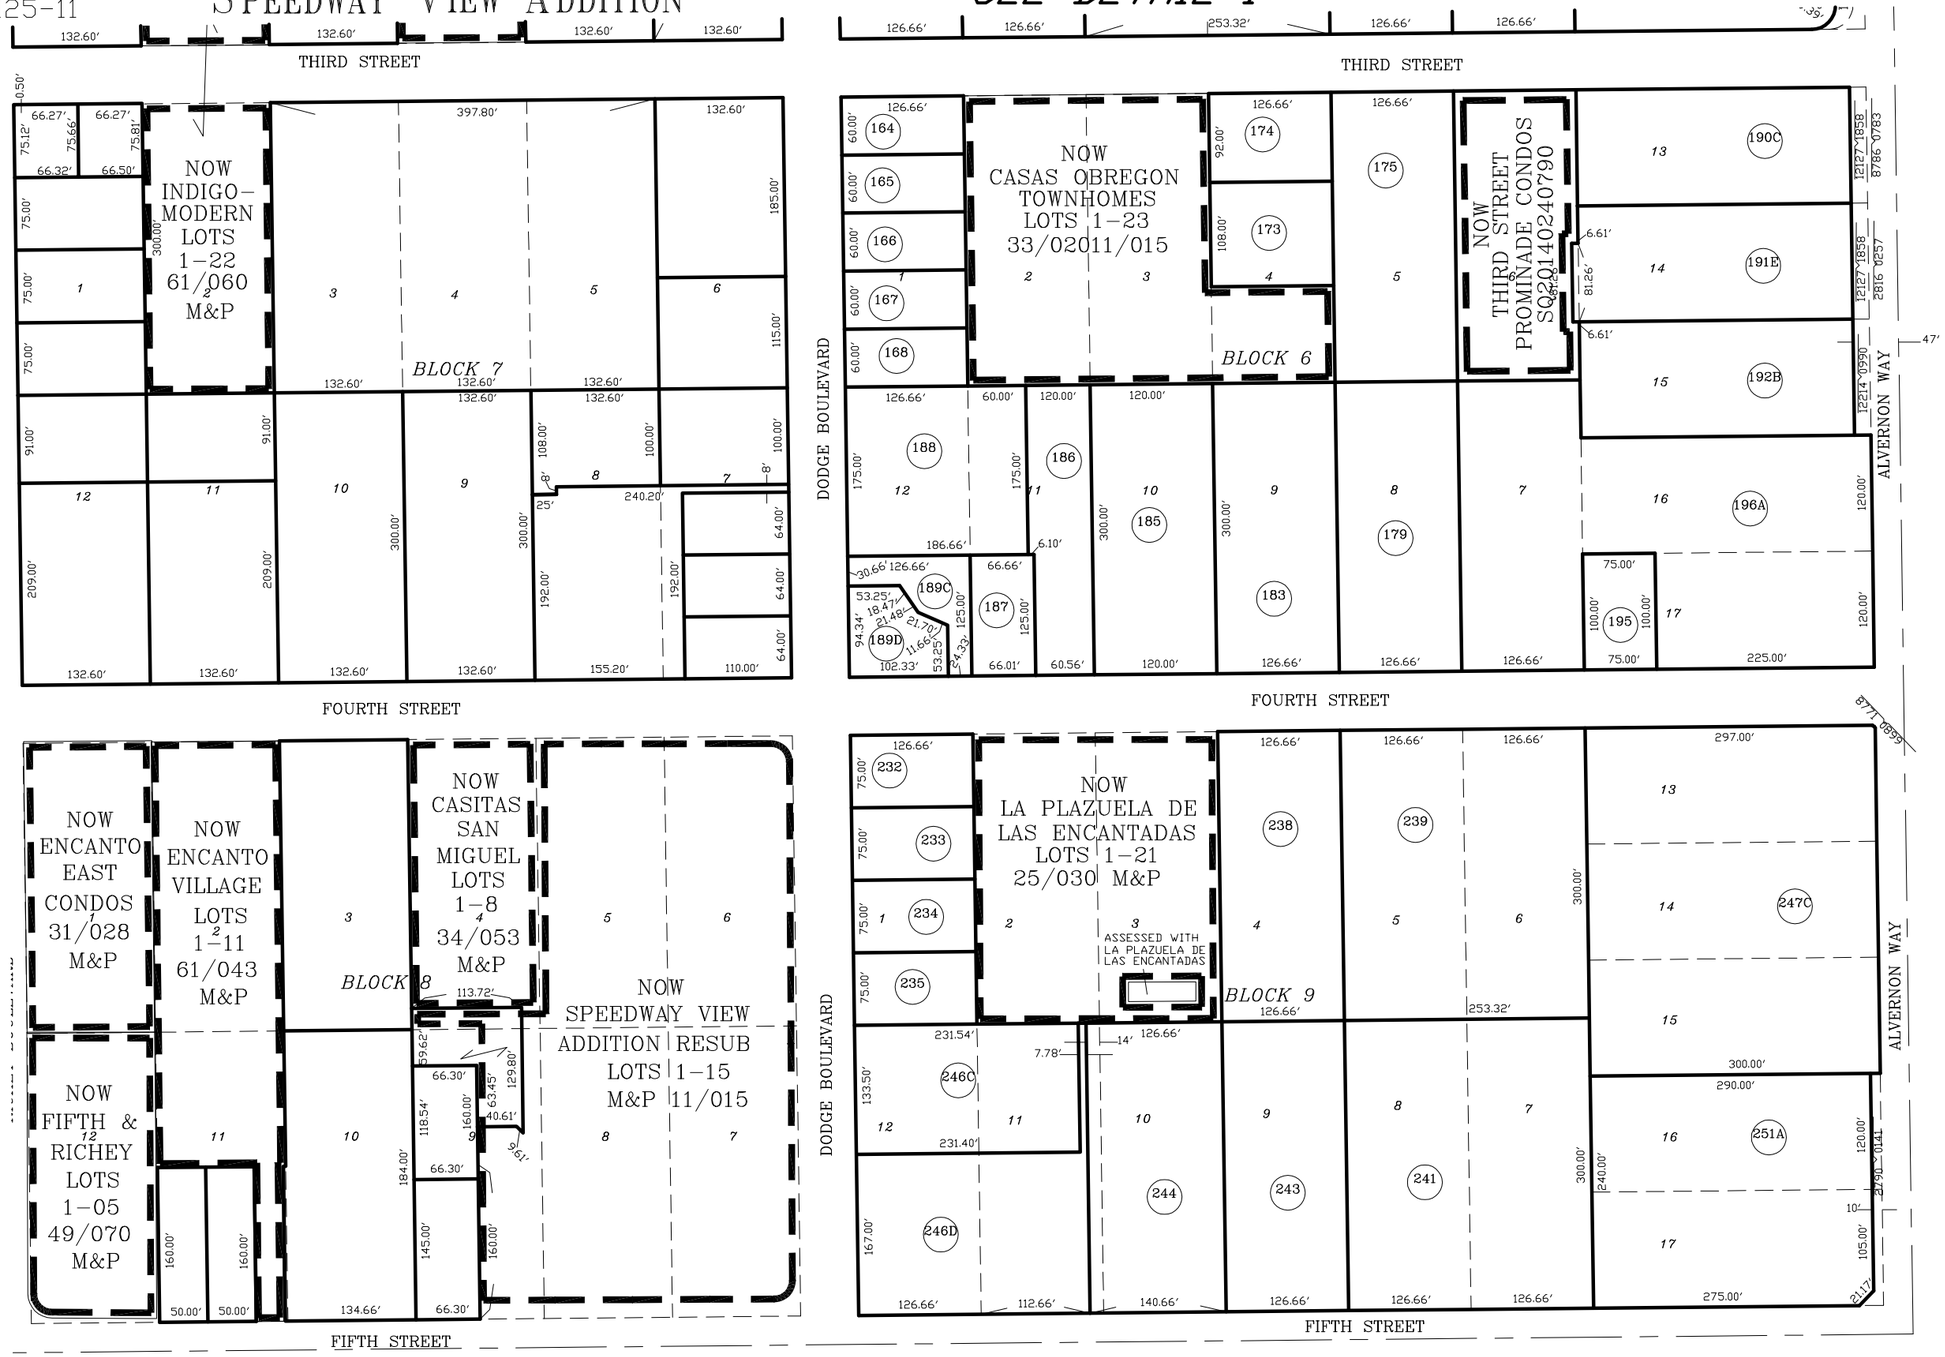

SEE DETAIL 4

AL VERNON
BOOK 07, PAGE 081 M&P

pima county assessor

SEE BOOK 03 PAGE 107 M&P
2014-1

S09,T14S,R14E

:\MP03\03107_03- 05/16/17 DML

0 75 150 225 300
FEET

CCS

EL CONQUISTADOR ESTATES
BOOK 11, PAGE 087 M&P

TAMARACK CONDOMINIUMS
BOOK 26, PAGE 032 M&P

RIDGE
BOOK 11, PAGE 046 M&P

EL MONTEVIDEO ESTATES
BOOK 05, PAGE 075 M&P