ASSESSOR'S RECORD MAP

122-15

BLOCK 1, PALO VERDE ADDITION AMENDED

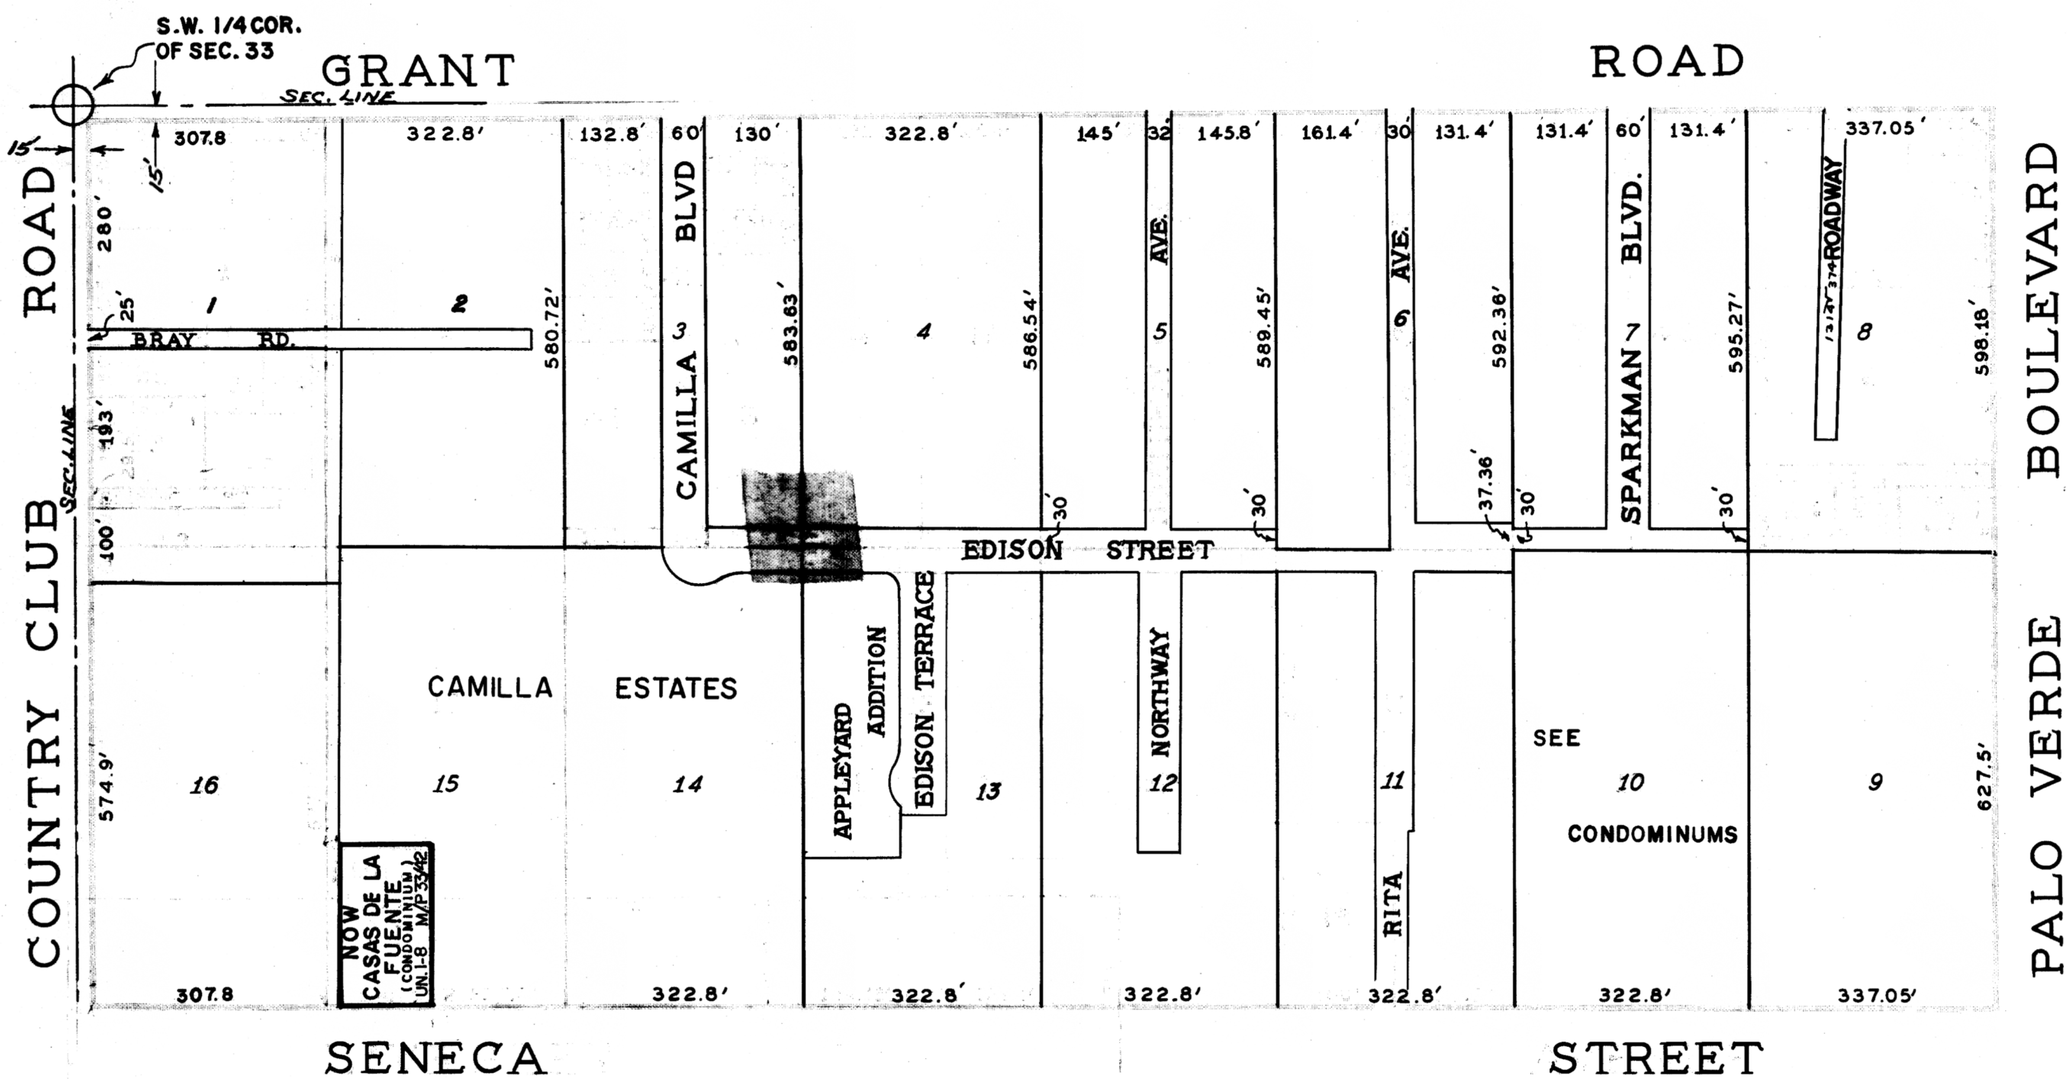

SCANNED

SEC. 4 T 14S., R.14 E.

0 100 200 300 400
FEET

1982-1

SEE BOOK 12 PAGE 53 R.S.

SEE BOOK 3, PAGE 80 M. & P.
SEVERAL LOTS SOLD ORIGINALLY ACCORDING TO MAP RECORDED IN BOOK 3, PAGE 63, M.& P.,BUT GROUND IS HELD ACCORDING TO THIS PLAT. ASSESSMENTS THEREFORE BASED ON THIS PLAT UNTIL OWNERSHIP IS ESTABLISHED OTHERWISE.

M03080_B01

C.O.T.
PROJECT