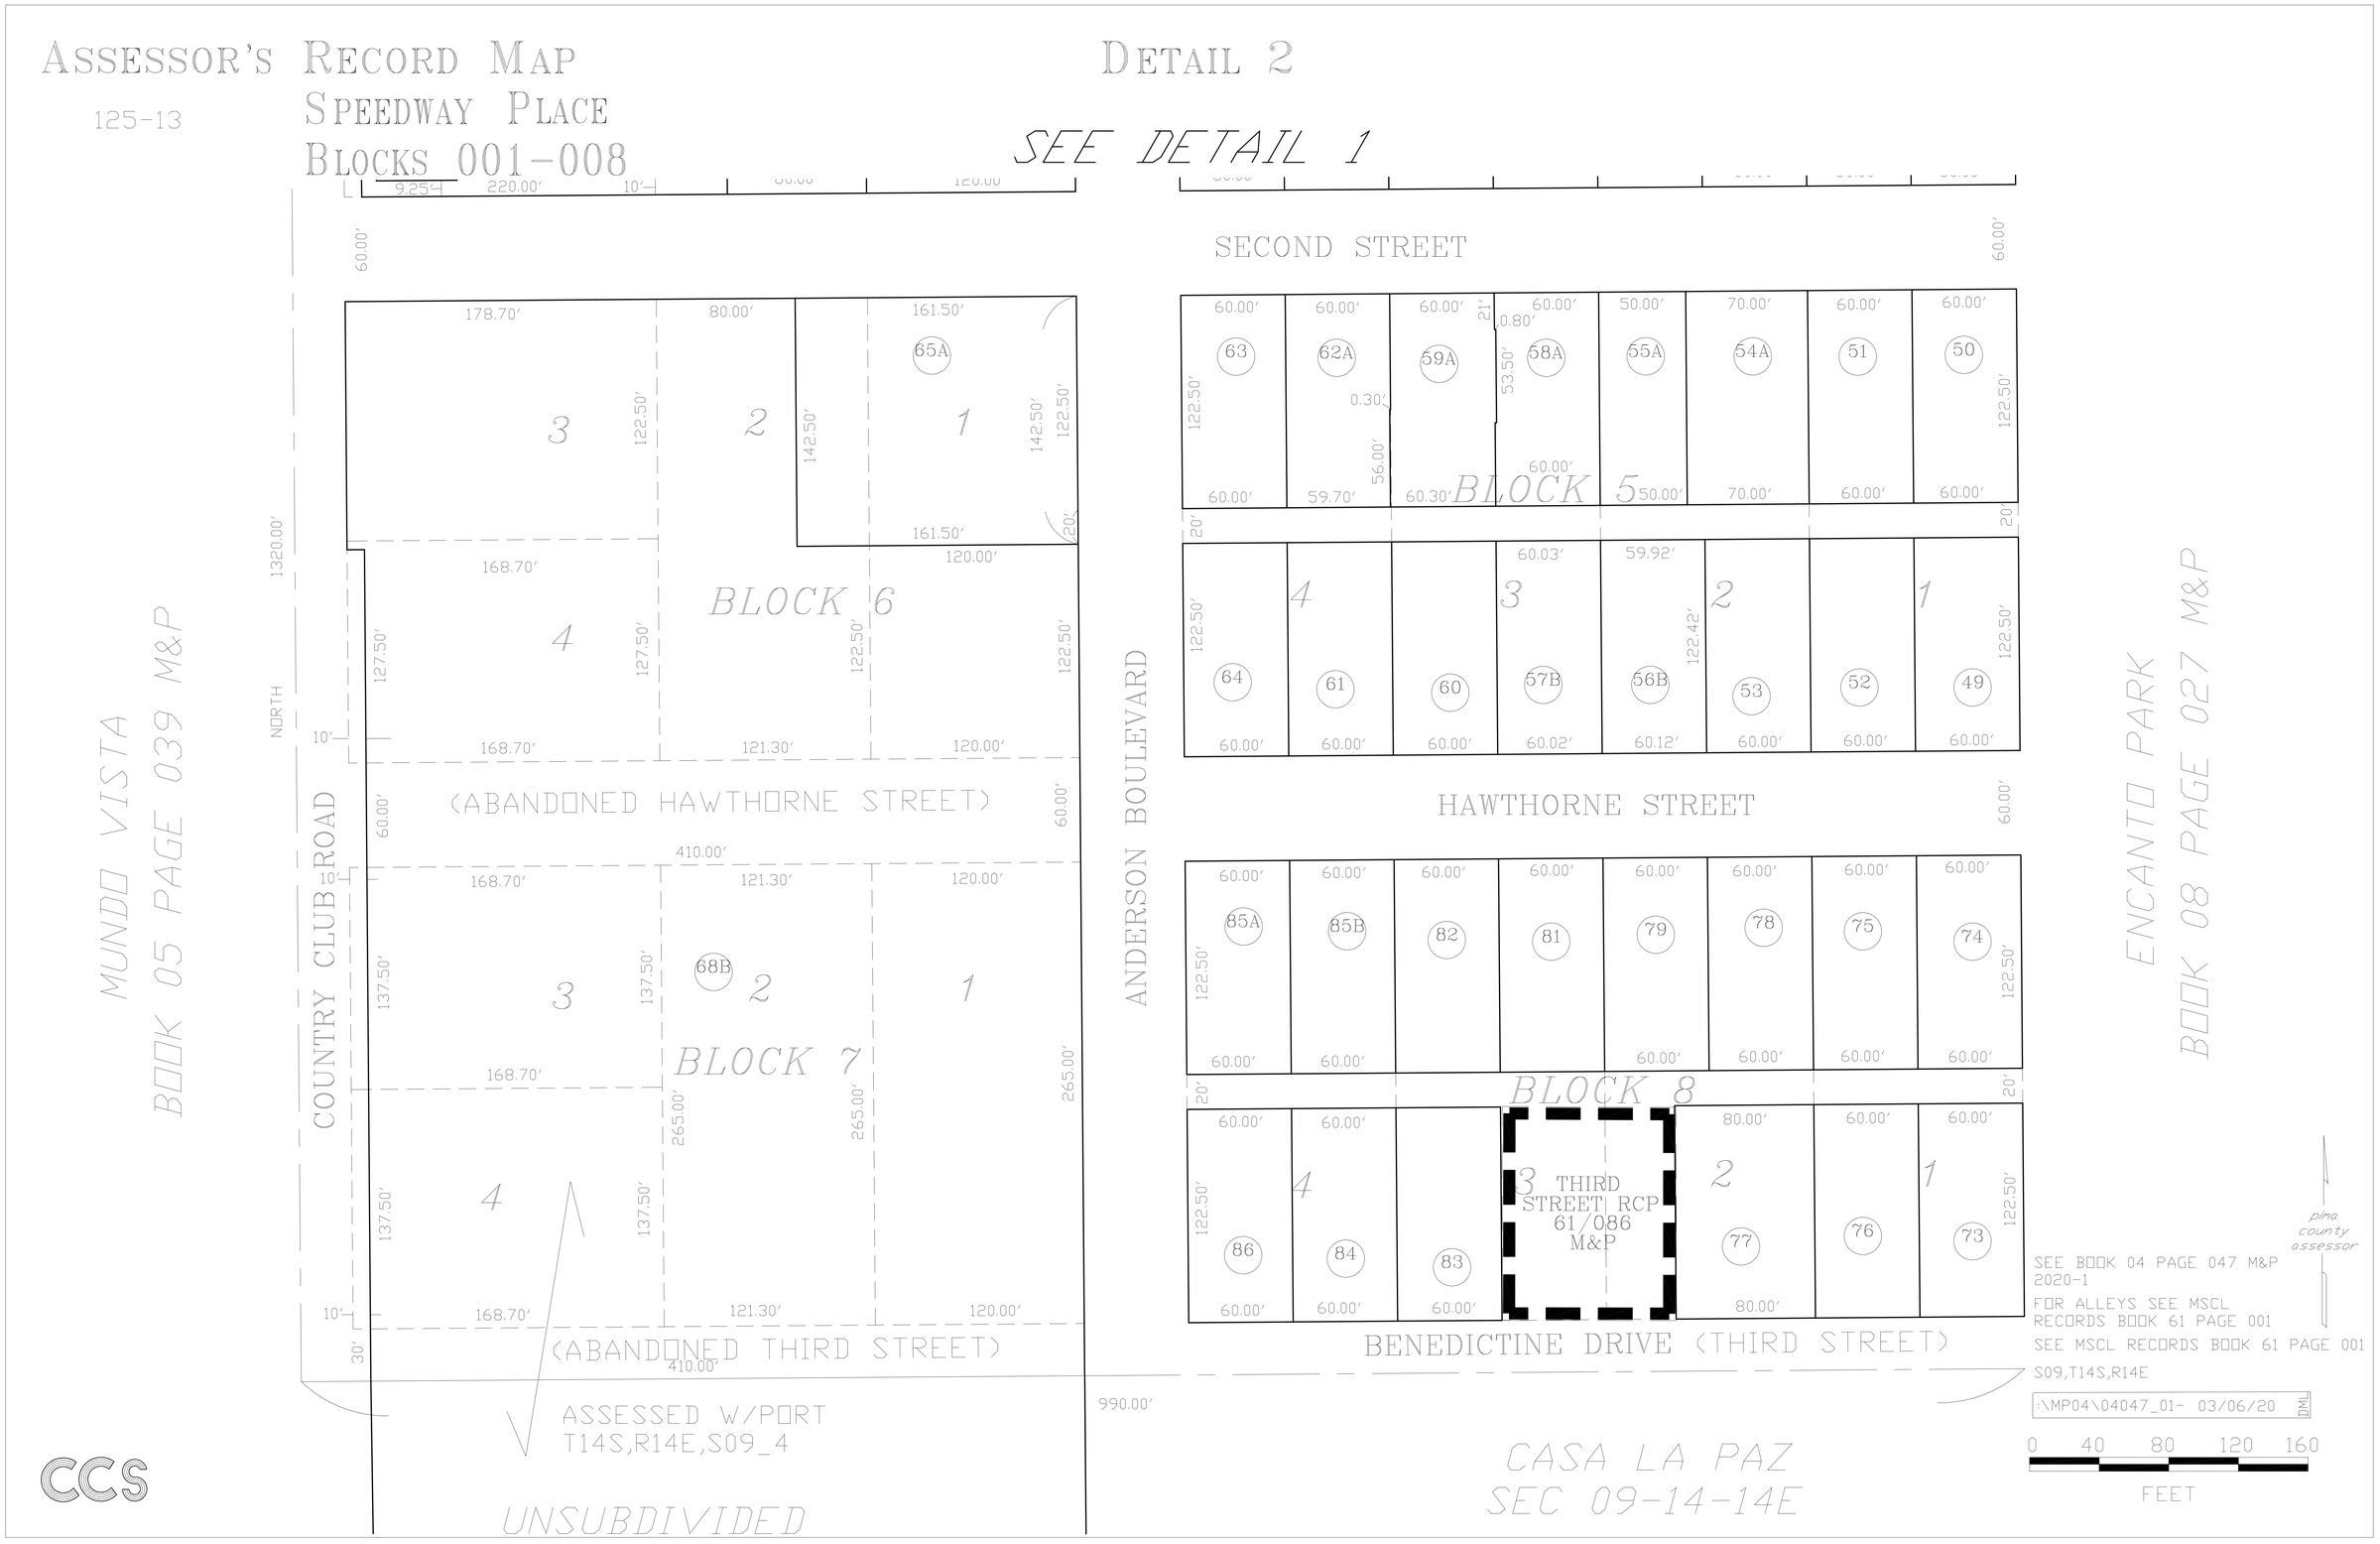

ASSESSOR'S RECORD MAP
125-13
SPEEDWAY PLACE
BLOCKS 001-008
DETAIL 2
SEE DETAIL 1
SECOND STREET
HAWTHORNE STREET
BENEDICTINE DRIVE (THIRD STREET)
(ABANDONED HAWTHORNE STREET)
(ABANDONED THIRD STREET)
COUNTRY CLUB ROAD
ANDERSON BOULEVARD
BLOCK 5
BLOCK 6
BLOCK 7
BLOCK 8
THIRD STREET RCP 61/086 M&P
MUNDO VISTA
BOOK 05 PAGE 039 M&P
ENCANTO PARK
BOOK 08 PAGE 027 M&P
ASSESSED W/PORT
T14S,R14E,S09_4
UNSUBDIVIDED
CASA LA PAZ
SEC 09-14-14E
SEE BOOK 04 PAGE 047 M&P 2020-1
FOR ALLEYS SEE MSCL RECORDS BOOK 61 PAGE 001
SEE MSCL RECORDS BOOK 61 PAGE 001
S09,T14S,R14E
:\MP04\04047_01- 03/06/20
pima county assessor
0 40 80 120 160
FEET
CCS