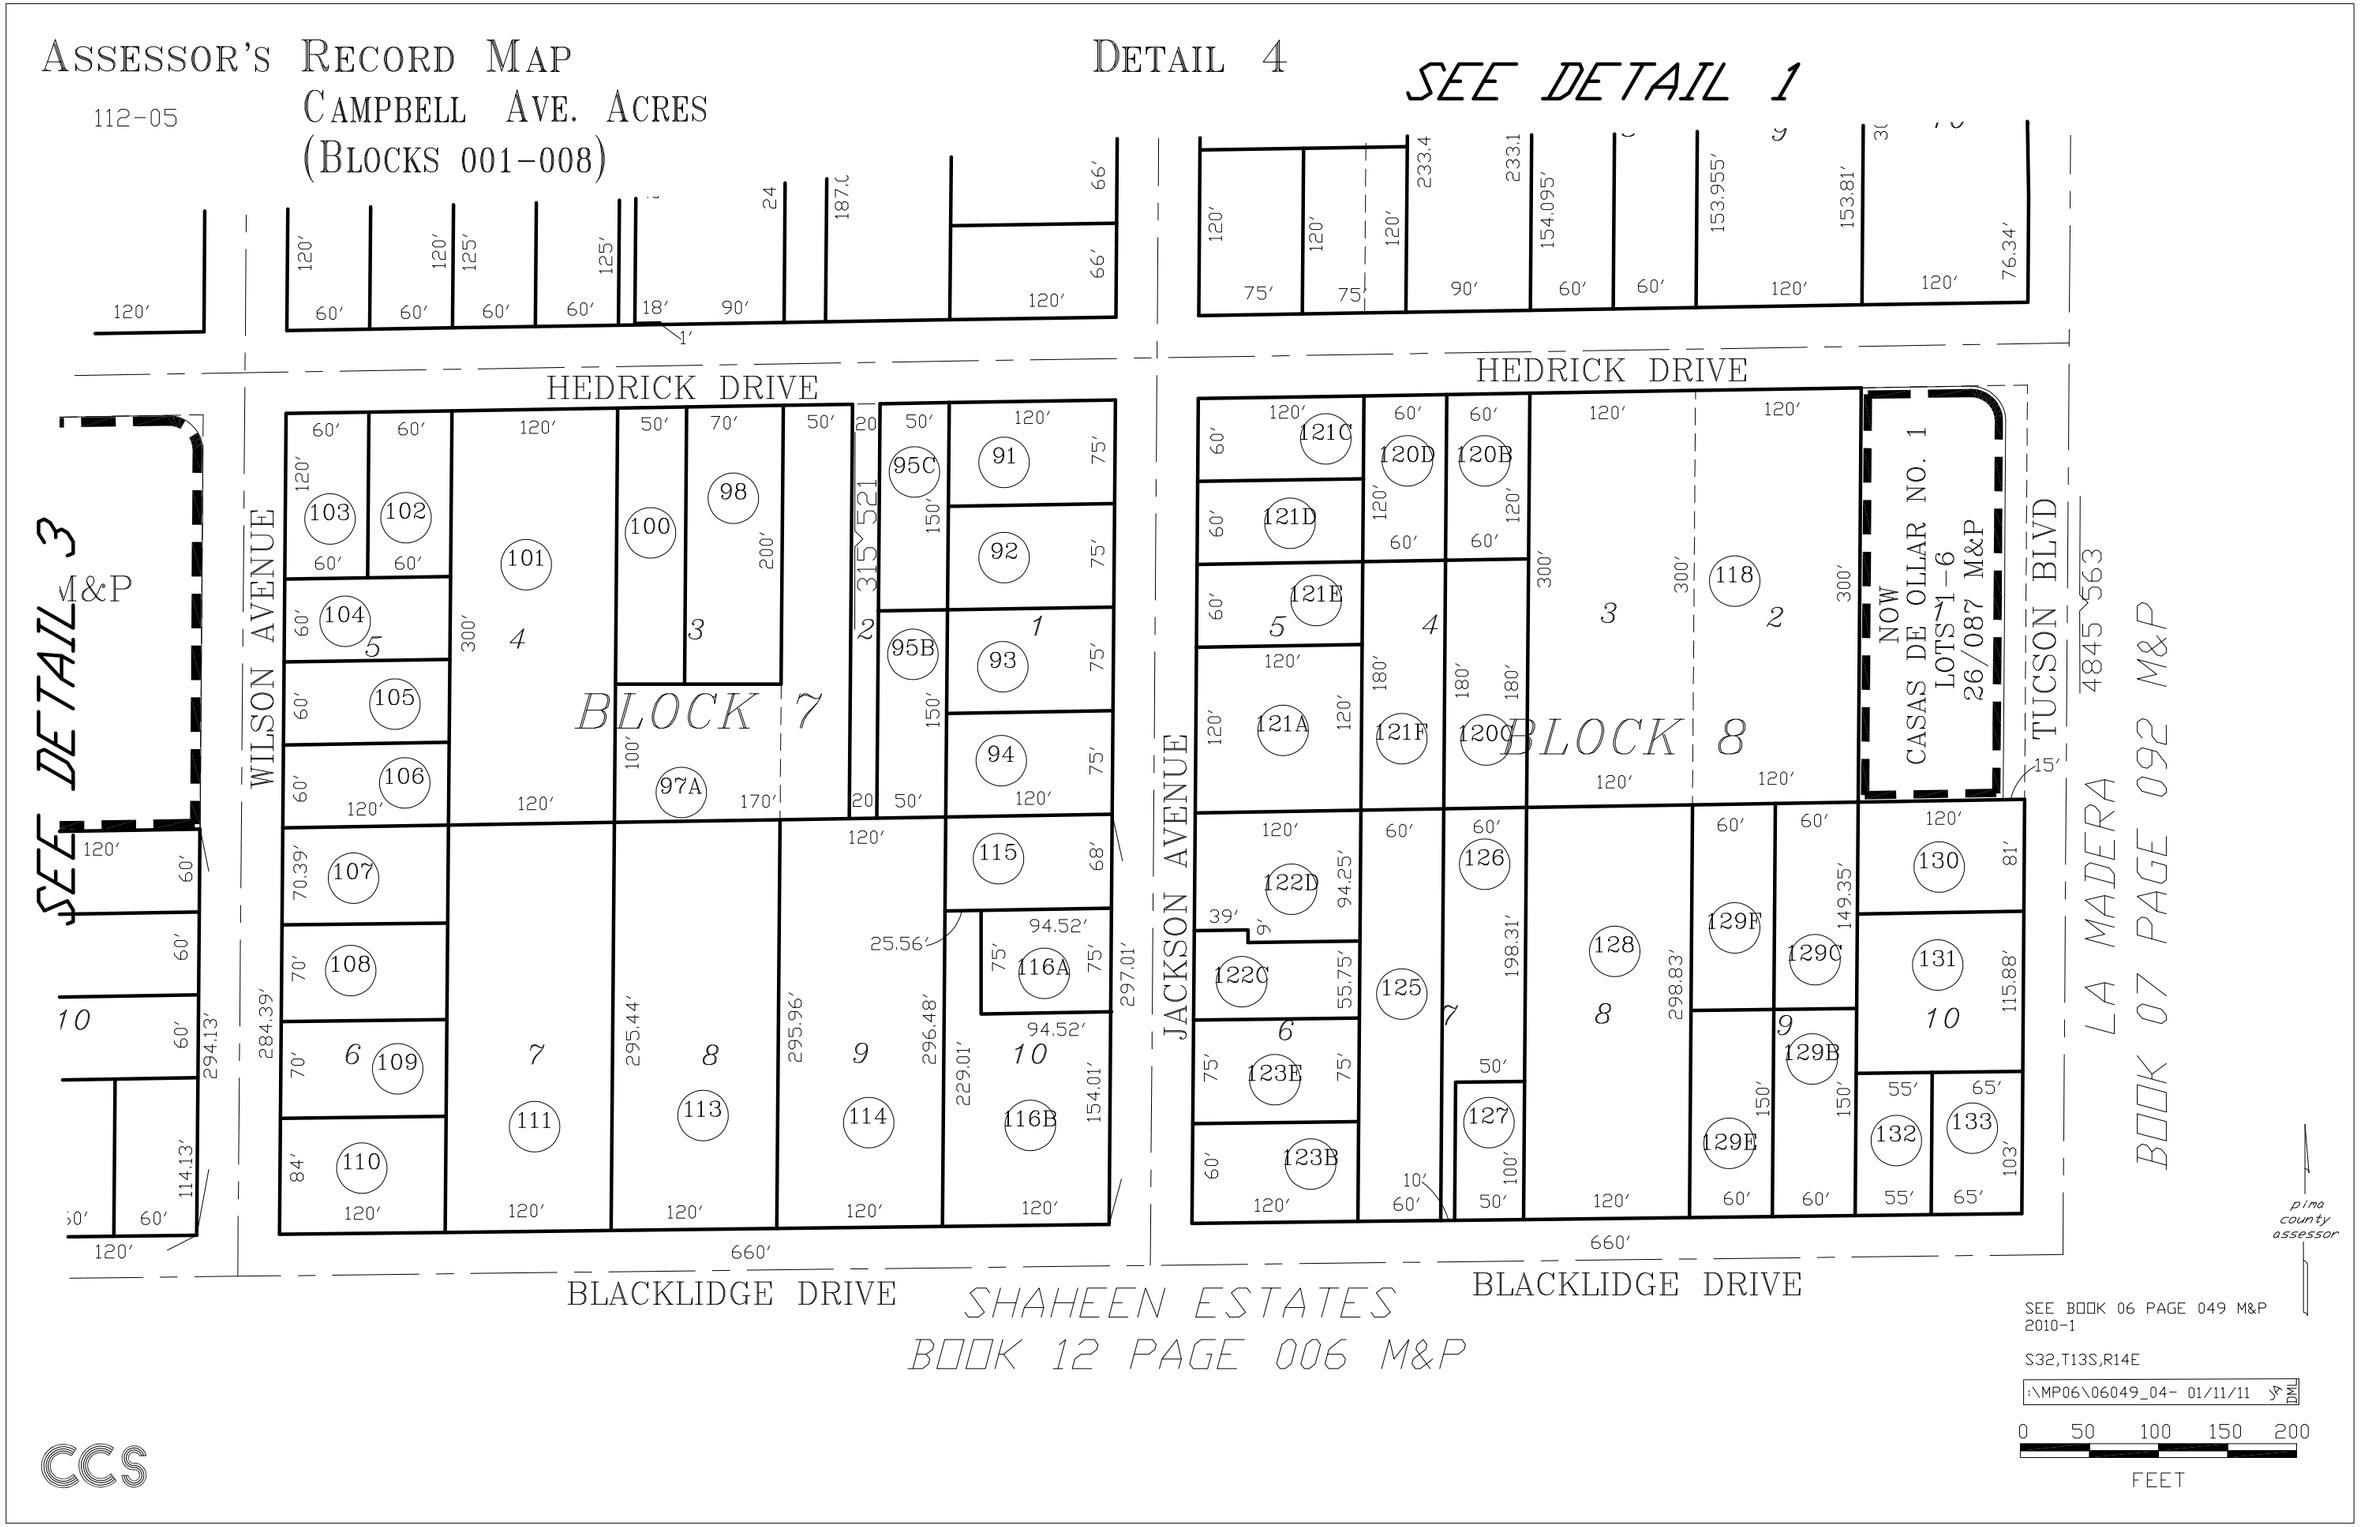

ASSESSOR'S RECORD MAP
CAMPBELL AVE. ACRES
(BLOCKS 001-008)
112-05
DETAIL 4
SEE DETAIL 1
SEE DETAIL 3
HEDRICK DRIVE
WILSON AVENUE
JACKSON AVENUE
TUCSON BLVD
BLACKLIDGE DRIVE
BLOCK 7
BLOCK 8
NOW CASAS DE OLLAR NO. 1 LOTS 1-6 26/087 M&P
LA MADERA BOOK 07 PAGE 092 M&P
SHAHEEN ESTATES BOOK 12 PAGE 006 M&P
SEE BOOK 06 PAGE 049 M&P 2010-1
S32,T13S,R14E
:\MP06\06049_04- 01/11/11
0 50 100 150 200
FEET
pima county assessor
CCS