ASSESSOR'S RECORD MAP
LOS RANCHITOS NUMBER 7

140-30

FORMERLY
139-28

*32' HWY EASEMENT IS FOR RECOGNIZING WHERE PARCEL OWNERSHIP RUNS BENETH THE HWY: & EXPLAINS WHY THE NEW ROAD DEED APPEARS TO CREATE "ROAD ISLANDS" WITHIN THE PARCELS (NEW "ROAD DEED" PORTIONS RUN ALONG THE NEly LINE OF ACTIVE HWY). RK

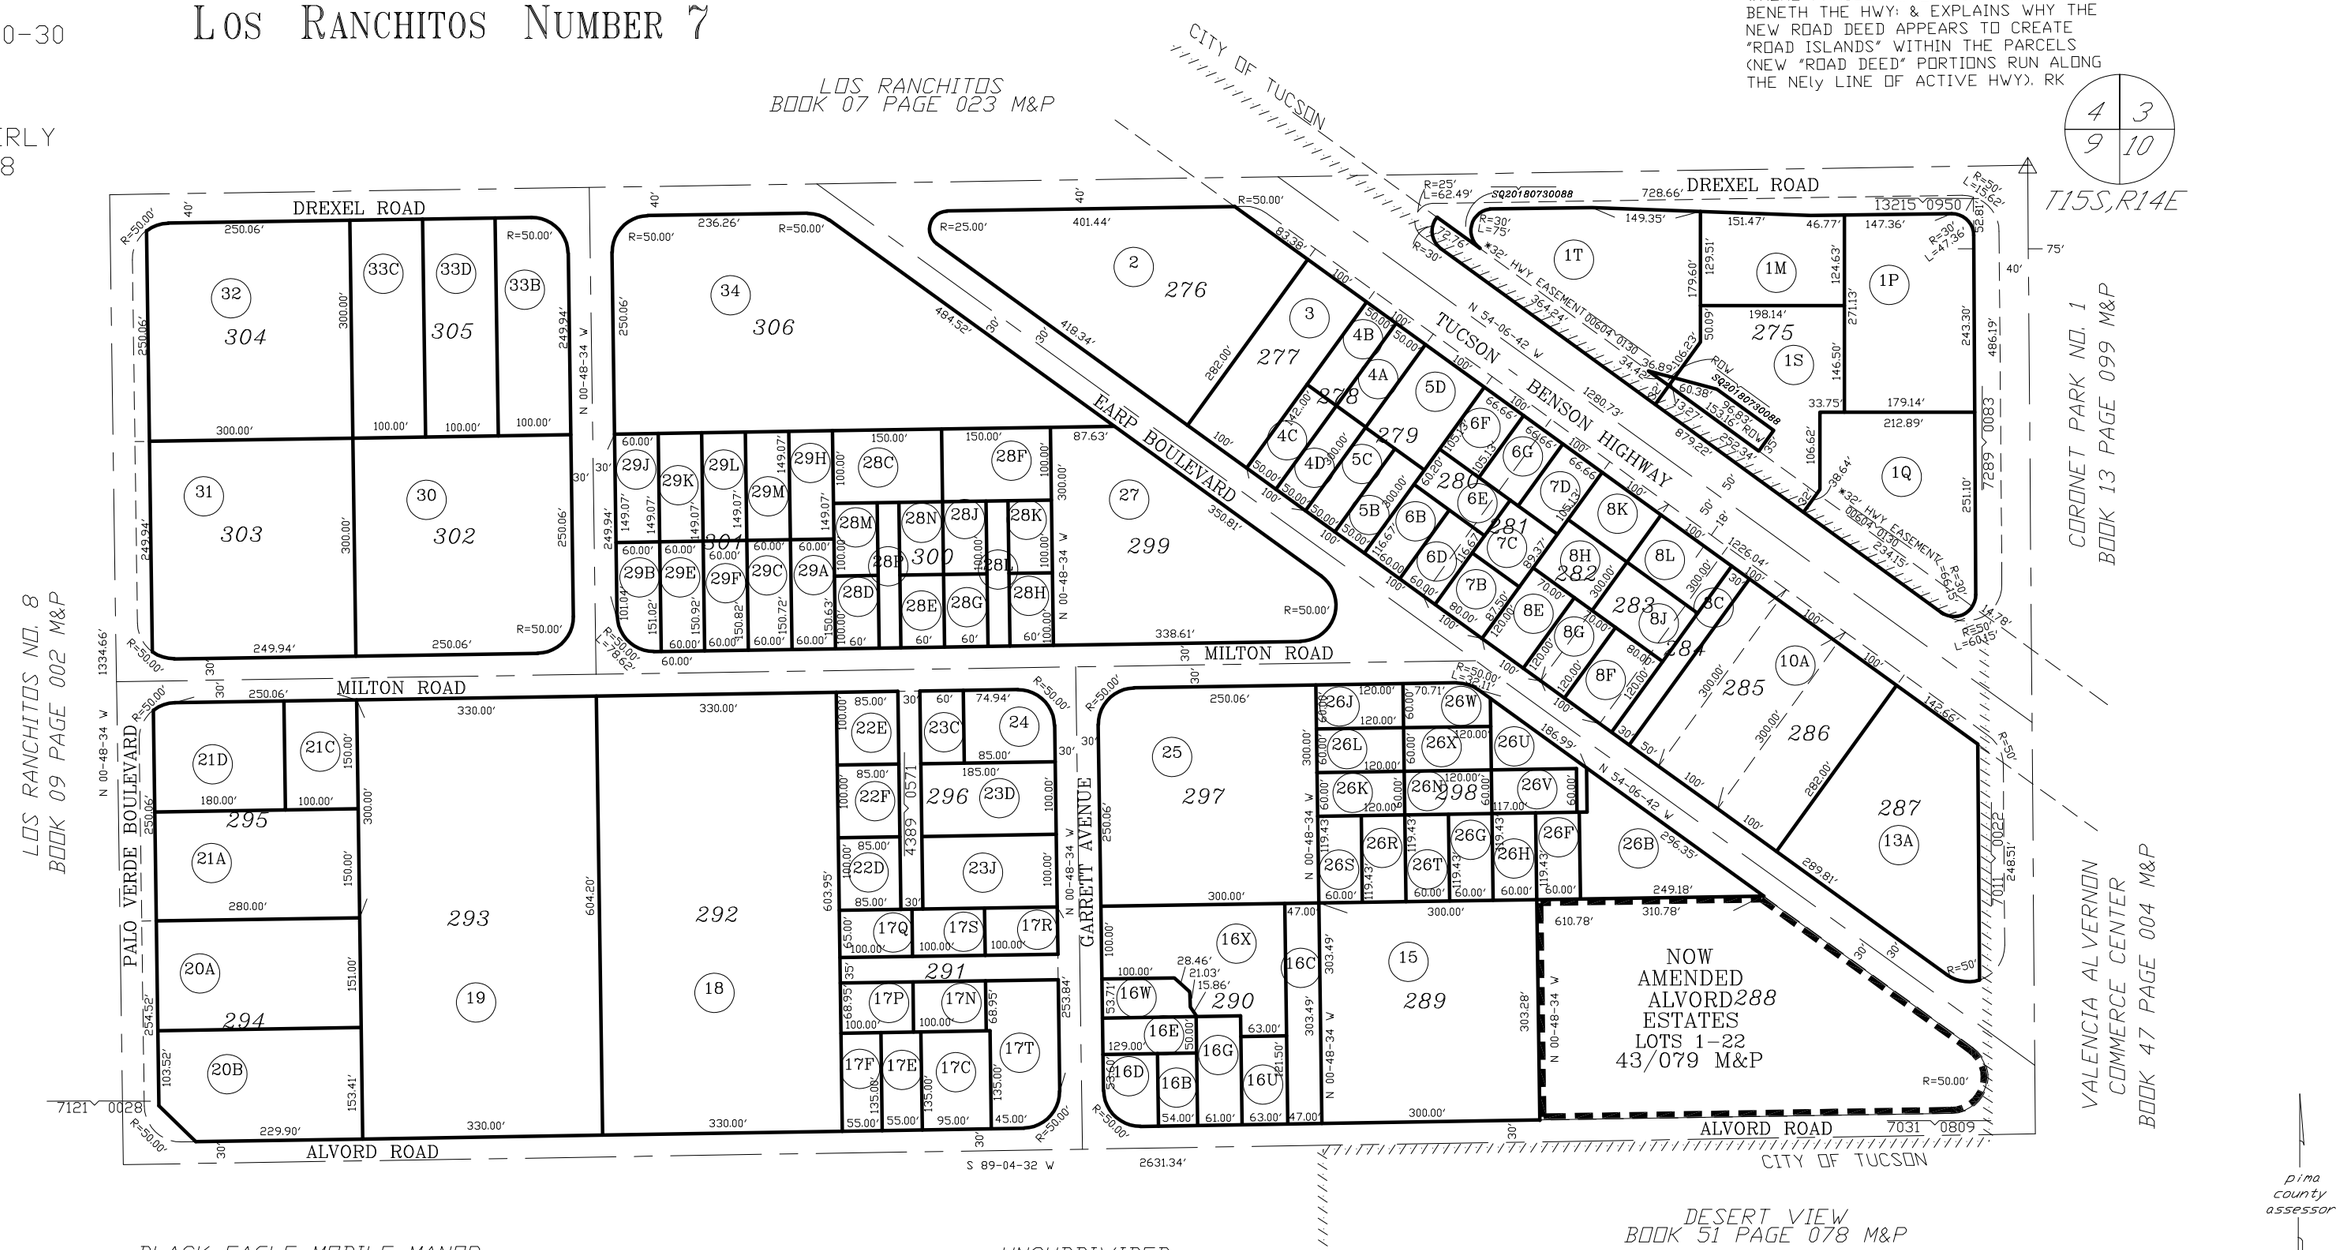

SEE BOOK 64 PAGE 062 R.S.

SEE BOOK 08 PAGE 071 M&P
2019-1

S09,T15S,R14E

:\MP08\08071- 12/24/18 TMT

0 100 200 300 400
FEET