ASSESSOR'S RECORD MAP
COLONIA DE LOS ALAMOS (TOWNHOUSES)
BLOCKS 1-45
DETAIL 13

304-58

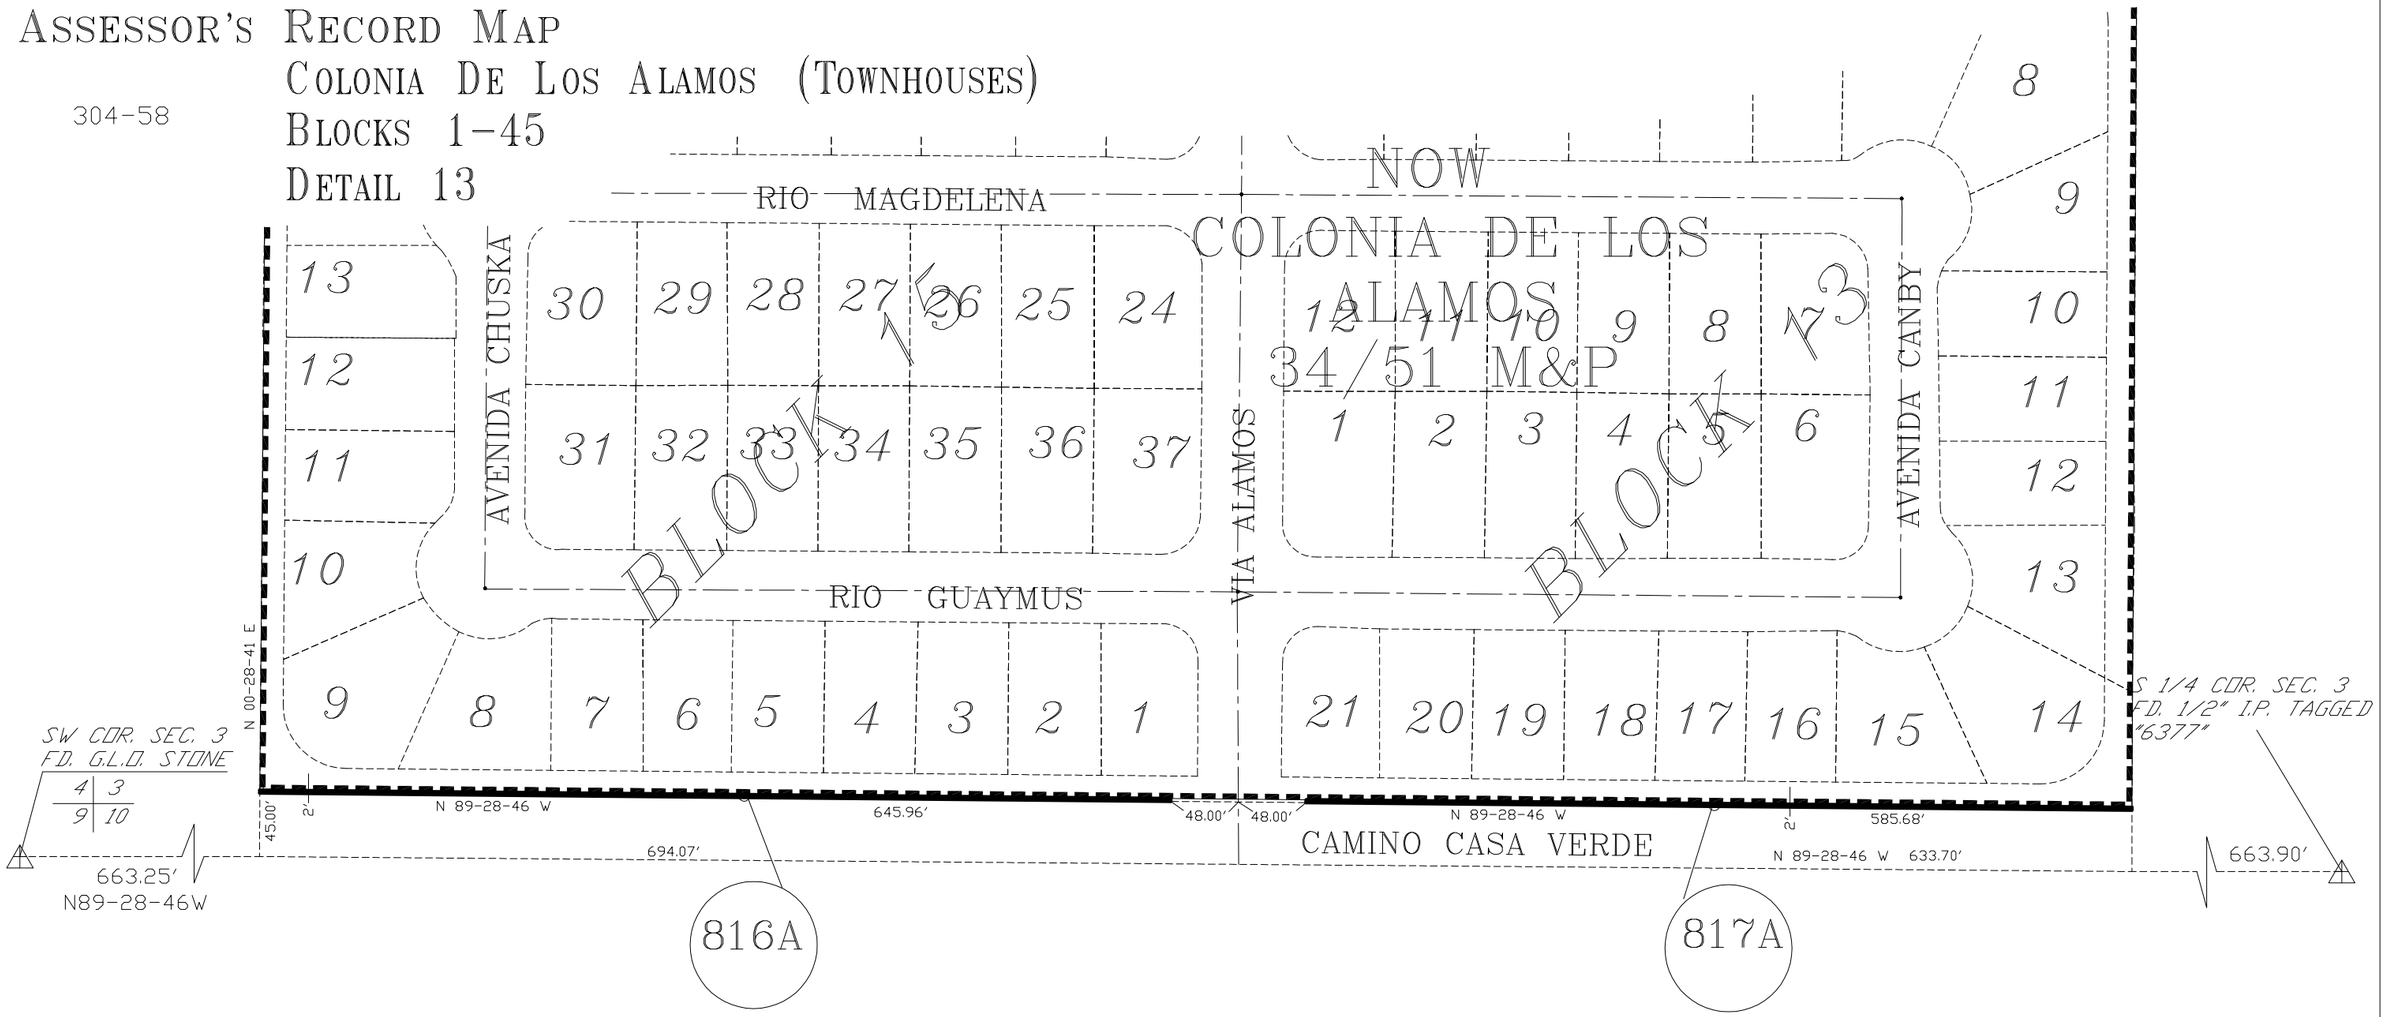

COMMON AREA (A 2' NO-ACCESS STRIP 645.96' LONG FOR A 6' MASONRY WALL) WILL BE THE PROPERTY AND RESPONSIBILITY OF THE HOMEOWNERS ASSOCIATION

COMMON AREA (A 2' NO-ACCESS STRIP 585.68' LONG FOR A 6' MASONRY WALL) WILL BE THE PROPERTY AND RESPONSIBILITY OF THE HOMEOWNERS ASSOCIATION

LAS CAMPANAS
BOOK 47, PAGE 017 M&P

pima county assessor

SEE BOOK 26 PAGE 009 M&P
2003-1

S03,T18S,R13E

:\MP26\26009_13- 08/11/08 DML SCK

0 50 100 150 200
FEET

CCS