ASSESSOR'S RECORD MAP

133-14

DORADO COUNTRY CLUB ESTATES
LOTS 001-015 BLOCK 8

DORADO COUNTRY CLUB ESTATES
ESTATES TOWNHOUSES AMENDED
BOOK 28 PAGE 013 M&P

DORADO COUNTRY CLUB ESTATES NO. 2
BOOK 26 PAGE 095 M&P

DORADO COUNTRY CLUB ESTATES NO. 1
BLOCKS 20 & 21-1 65.54 AC

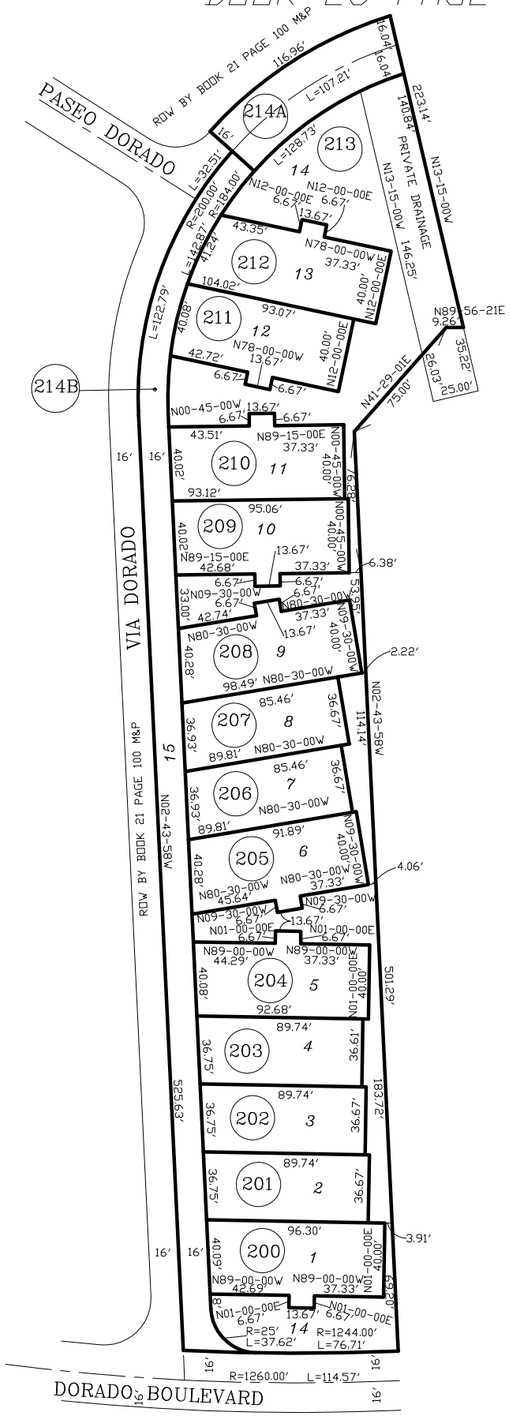

S 1/4 COR. SEC. 06
FND. STONE IN CSTG.

ESTATES (THE) TOWNHOUSES
BOOK 29 PAGE 025 M&P

pima county assessor

SEE BOOK 27 PAGE 052 M&P
1981-2

S06,T14S,R15E

:\MP27\27052- 04/09/15 JWJR

0 40 80 120 160
FEET

CCS