ASSESSOR'S RECORD MAP

133-14

DORADO COUNTRY CLUB ESTATES BLOCK 70
LOTS 1 THRU 74, REC. LOT 75, COMMON AREA
LOTS 76, 77, 78, & 79

ACTION	BY	DATE
DRAWN	A. H.	9/28/76
TRACED		
CHECKED	A. L.	9/28/76
APPROVED	H.S.G.	9/28/76
RELEASED	D. O.	12/29/76

85D

(SEE DORADO COUNTRY CLUB ESTATES BLOCK 70 AMENDED M/P 28/36)

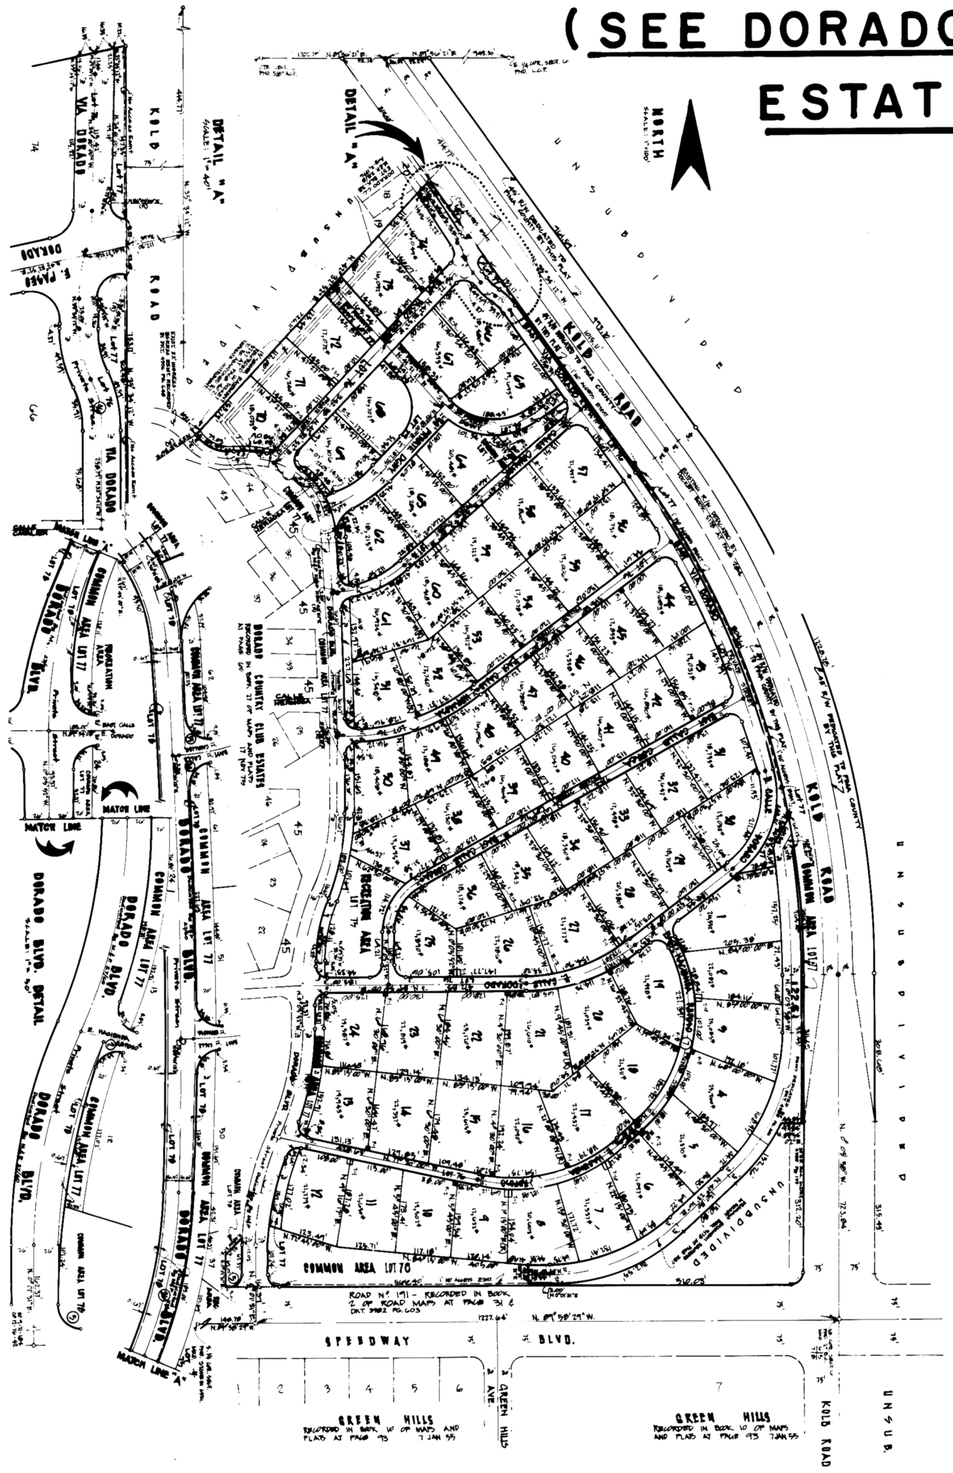

SCALE-1"=300'

1977

SCANNED

SEE BOOK 2, PAGE 41, R.S.

SEE BOOK 28, PAGE 18 M.&P.

M28018

~~1300 (6)~~