ASSESSOR'S RECORD MAP

109-10

3/5

SUNRISE PRESIDIO TOWNHOMES
LOTS 1 THRU 297, & COMMON AREA A, B, C
DETAIL NO. 2

ACTION	BY	DATE
DRAWN	A. H.	12/16/77
TRACED		
CHECKED	A L.	12/16/77
APPROVED	H.S.G.	12/16/77
RELEASED	D. O.	1/10/78

BBC.

COMMON AREA'S OF
M&P 29/008
M&P 34/057
CODE: 109-10-482D

SEE DETAIL NO. 4 FOR CONTINUATION

SEE DETAIL NO. 3

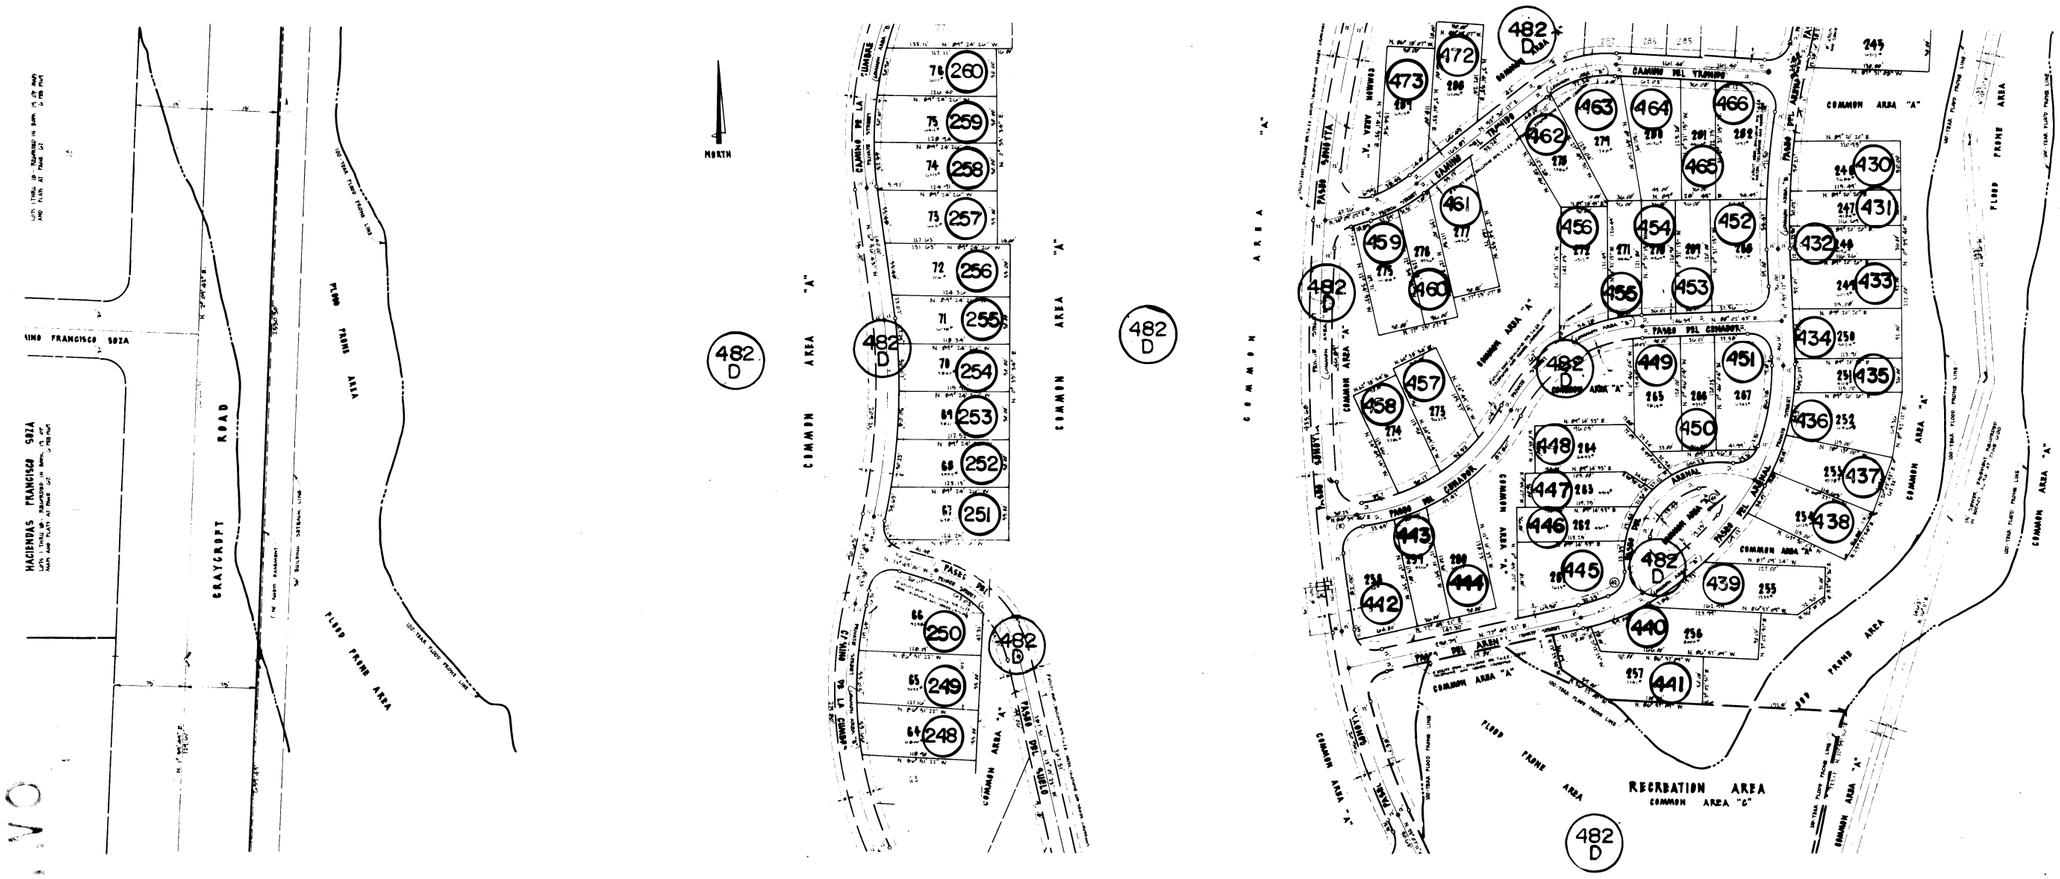

SEE DETAIL NO. 1 FOR CONTINUATION

C.O.T.
PROJECT
PAGE NO

29008002
SCANNED

SCALE: 1" = 150'
SEE BOOK 29 PAGE 8
2011-1

247 (6)

M29008_02