ASSESSOR'S RECORD MAP

109-10

4/5

SUNRISE PRESIDIO TOWNHOMES
LOTS 1 THRU 297, & COMMON AREA A, B, C
DETAIL No. 3

ACTION	BY	DATE
DRAWN	A. H.	12/16/77
TRACED		
CHECKED	A. L.	12/16/77
APPROVED	H. S. G.	12/16/77
RELEASED	D. O.	1/10/78

330

COMMON AREA'S OF
M&P 29/008
M&P 34/057
CODE: 109-10-482D

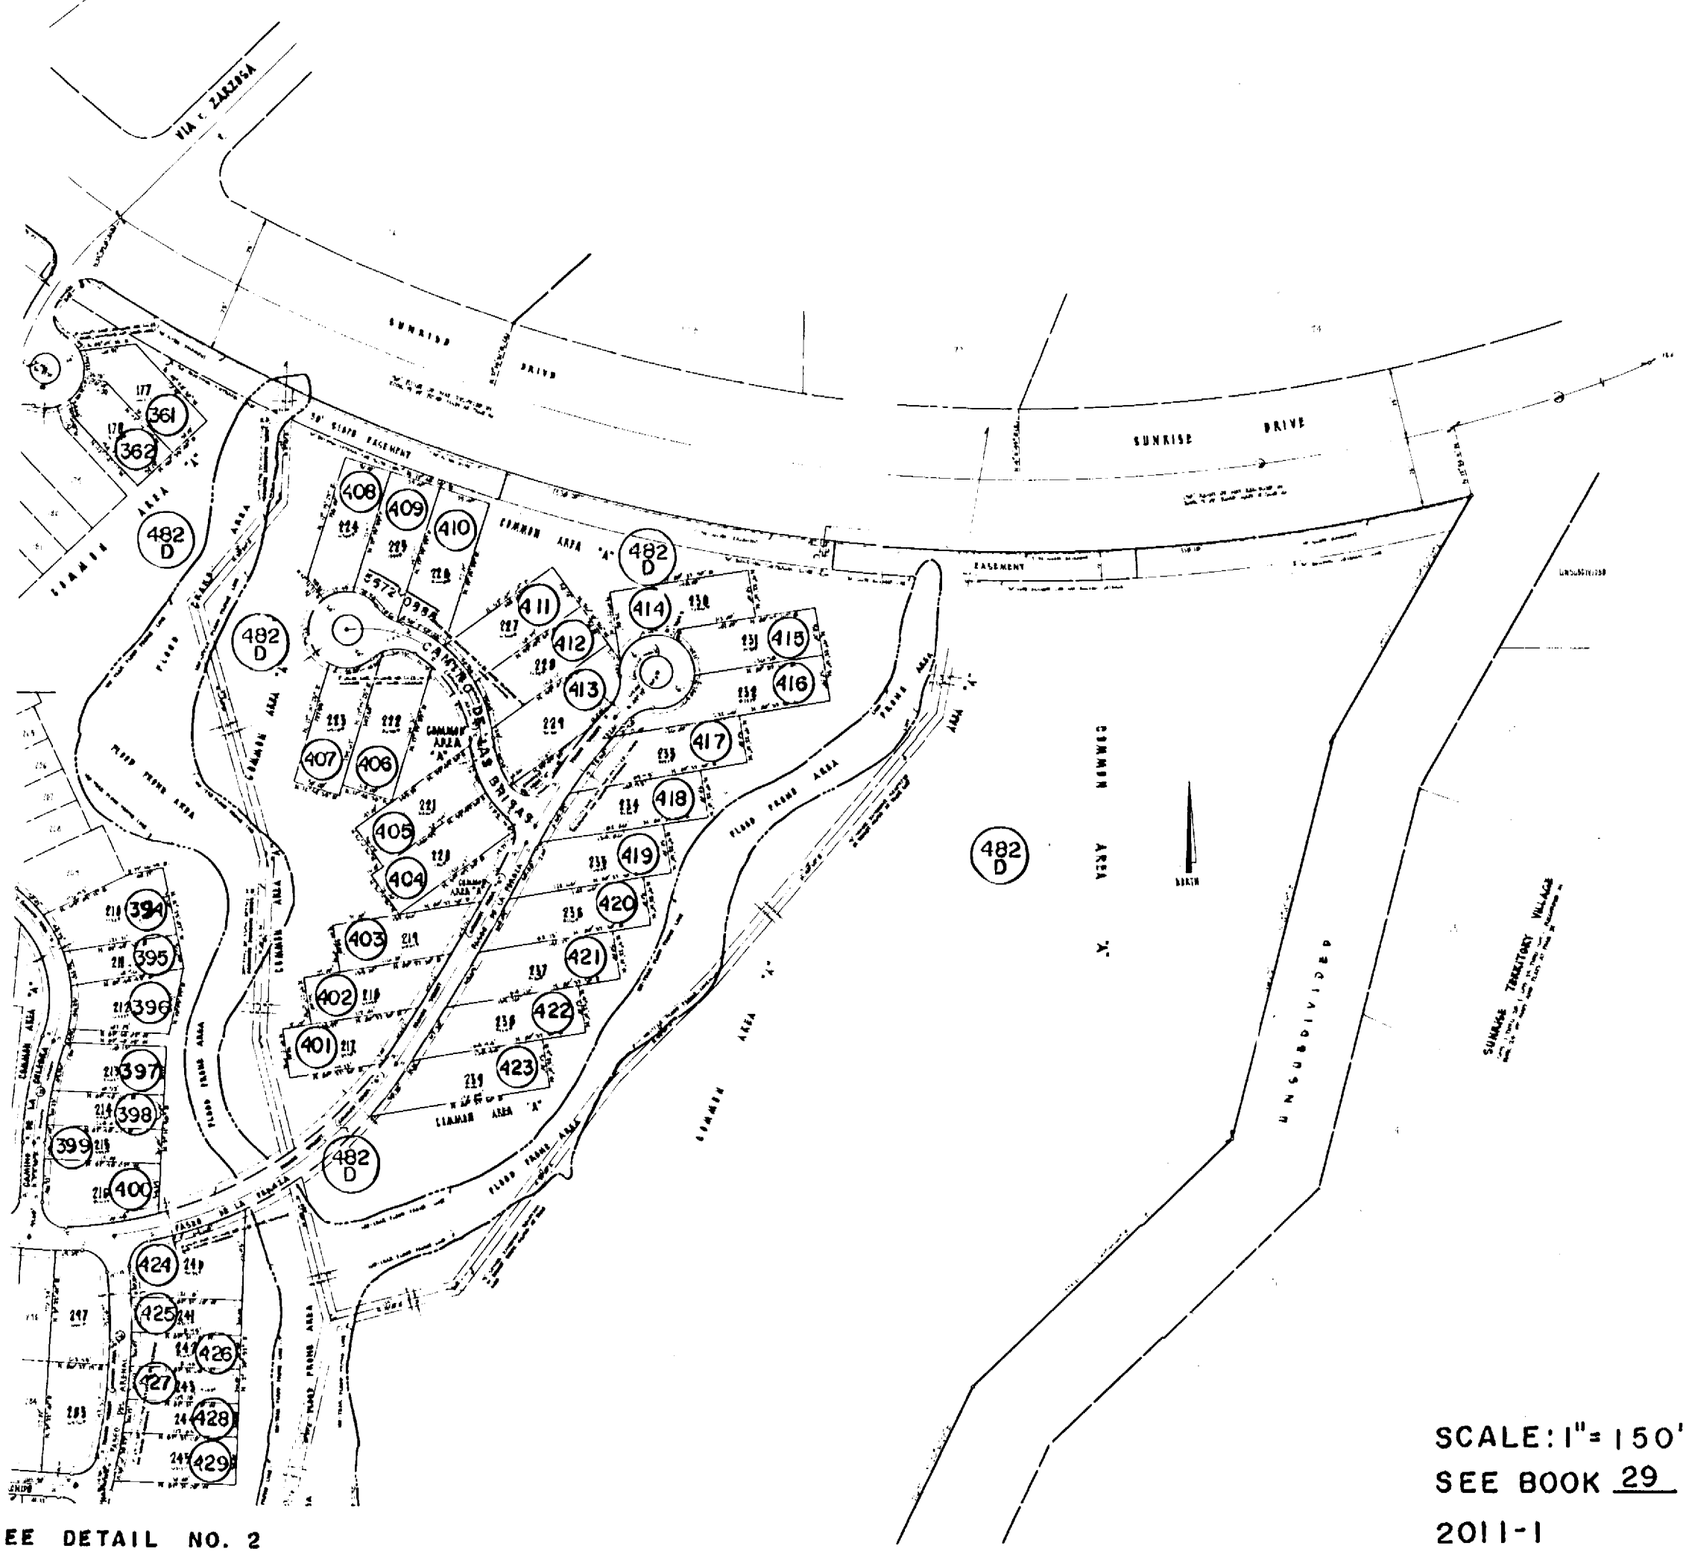

SEE DETAIL NO. 4 FOR CONTINUATION

SEE DETAIL NO. 2

C.O.T.
PROJECT
PHASE TWO

29008003
SCANNED

SCALE: 1" = 150'
SEE BOOK 29 PAGE 8
2011-1

247 (5)

M29008_03