ASSESSOR'S RECORD MAP
WILDWOOD PARK
LOTS 226 THRU 414
DETAIL NO. 2

101-07
8

ACTION	BY	DATE
DRAWN	A. H.	8/4/78
TRACED		
CHECKED	A. L.	8/24/78
APPROVED		
RELEASED		

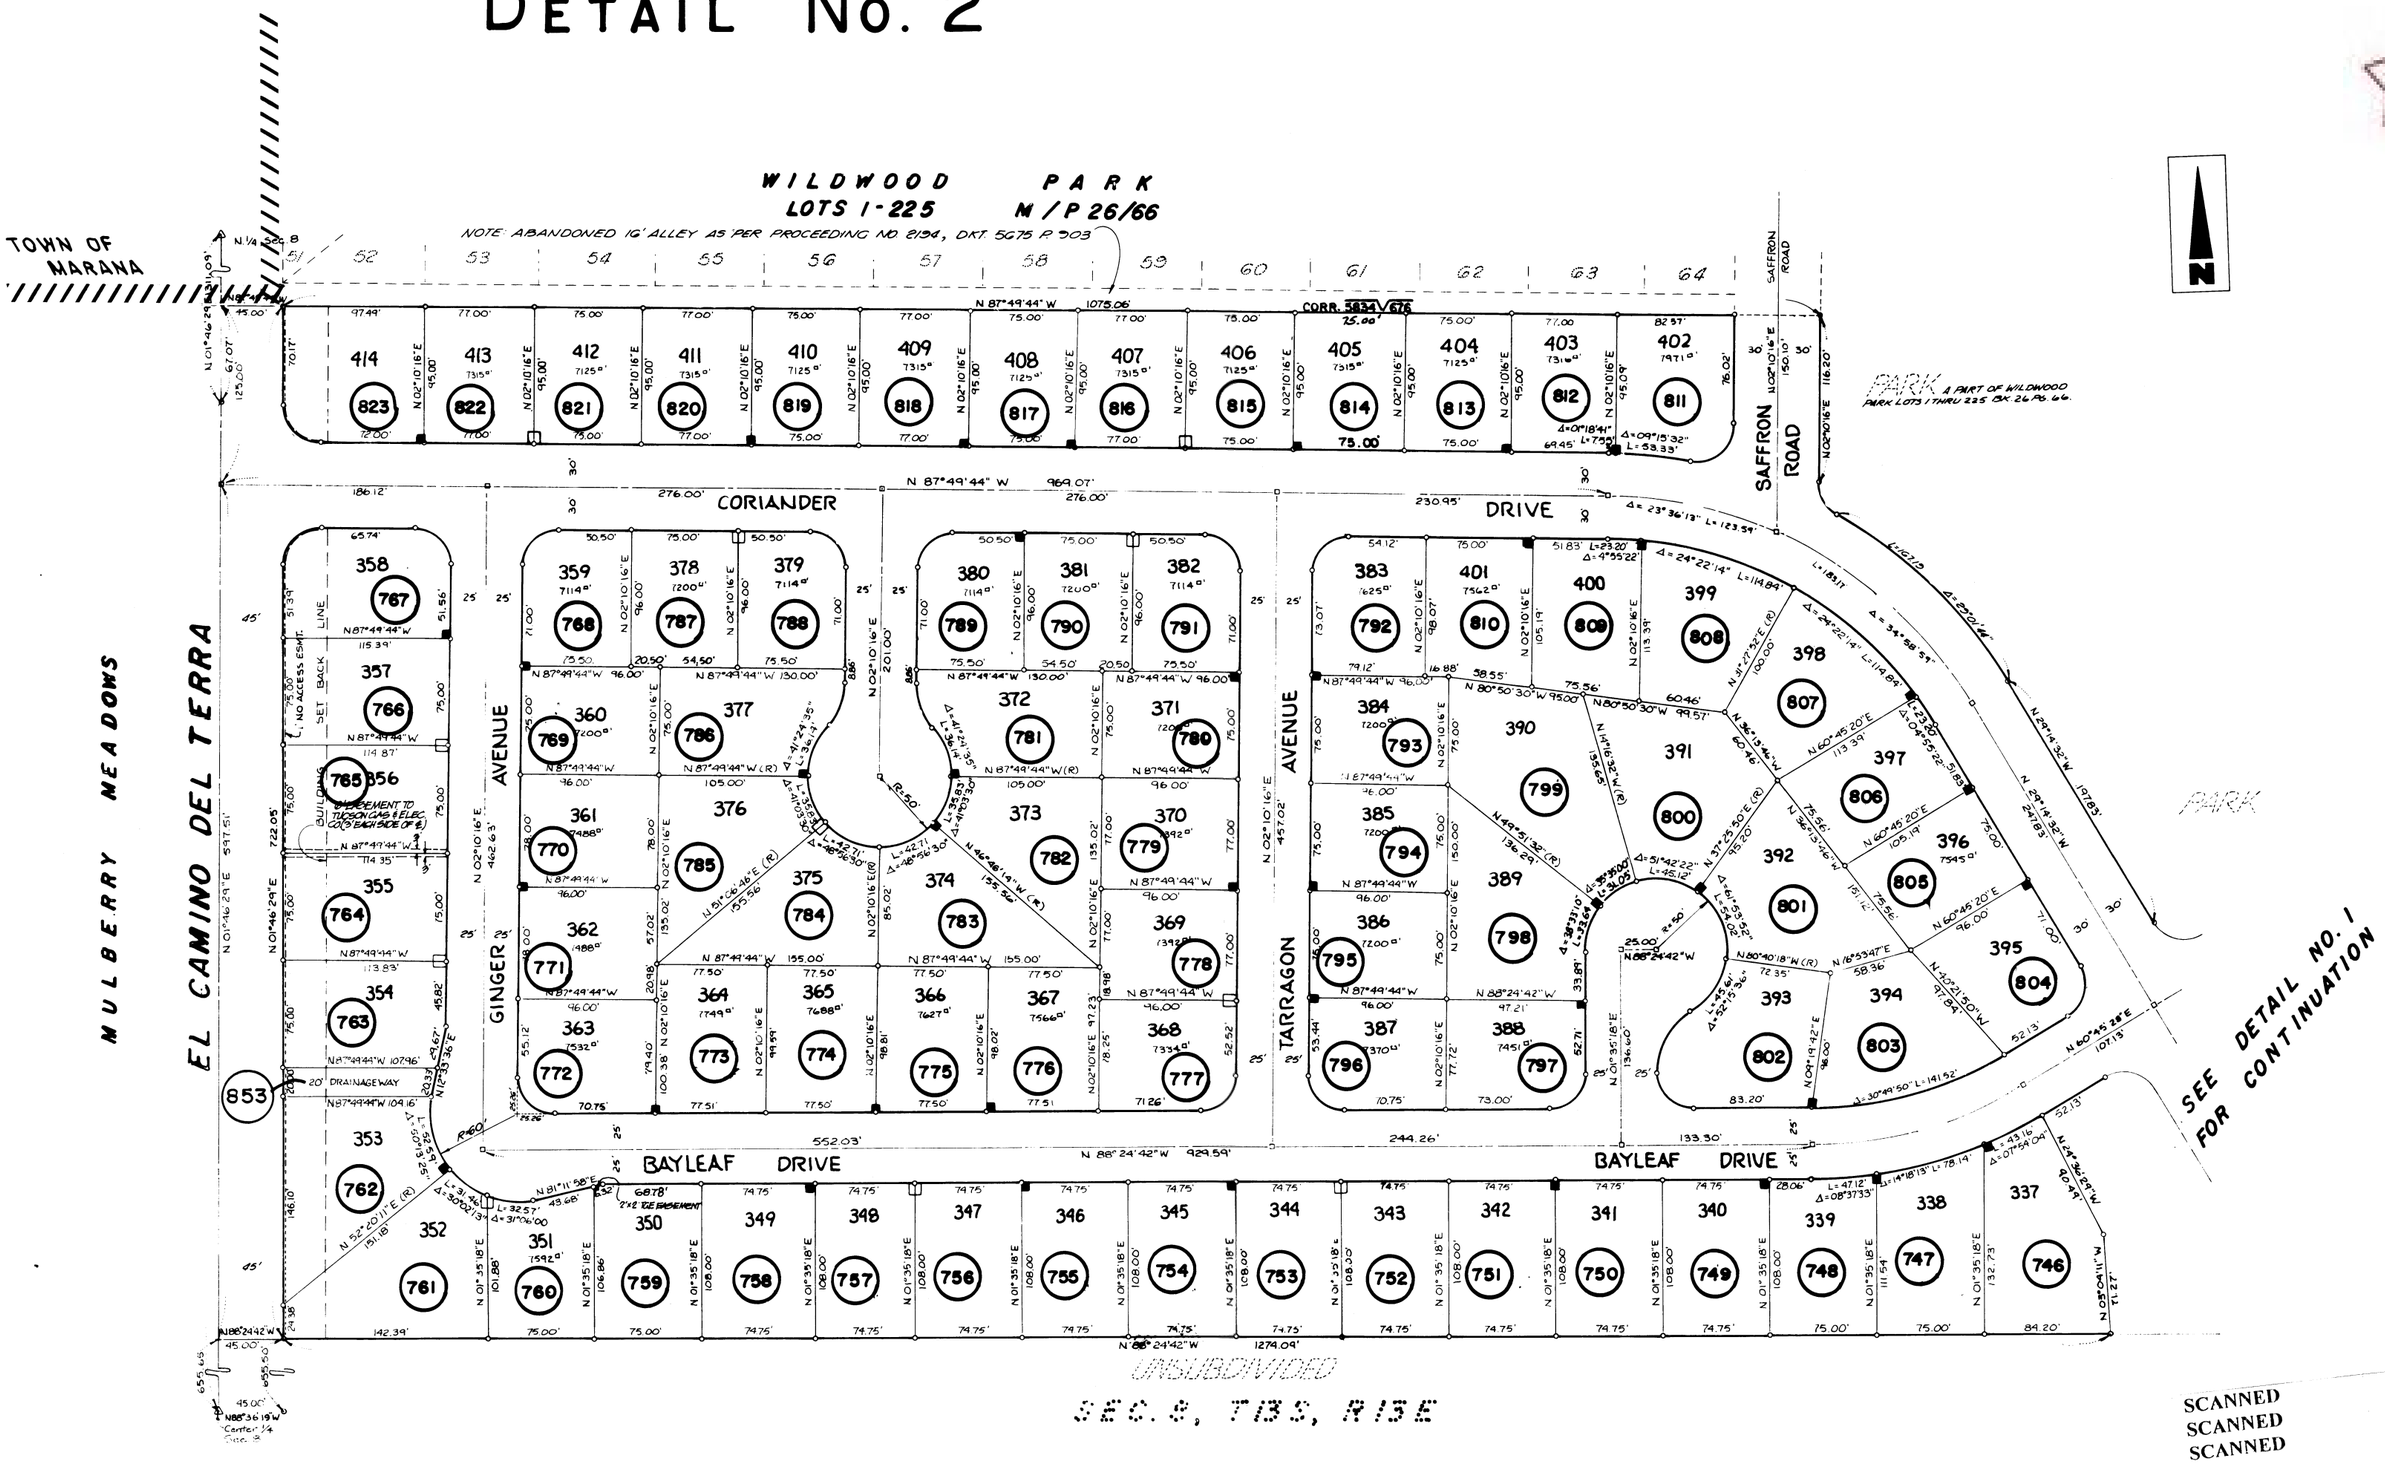

SCANNED
SCANNED
SCANNED

2009-1
SCALE: 1" = 100'
SEE BOOK 29 PAGE 78

~~29078X02~~

~~29078002~~

~~13 (2)~~

M29078_02