ASSESSOR'S RECORD MAP

114-11

SABINO SUNRISE TOWNHOMES II
LOTS 1-45 & COMMON AREA "A"

UNSUBDIVIDED

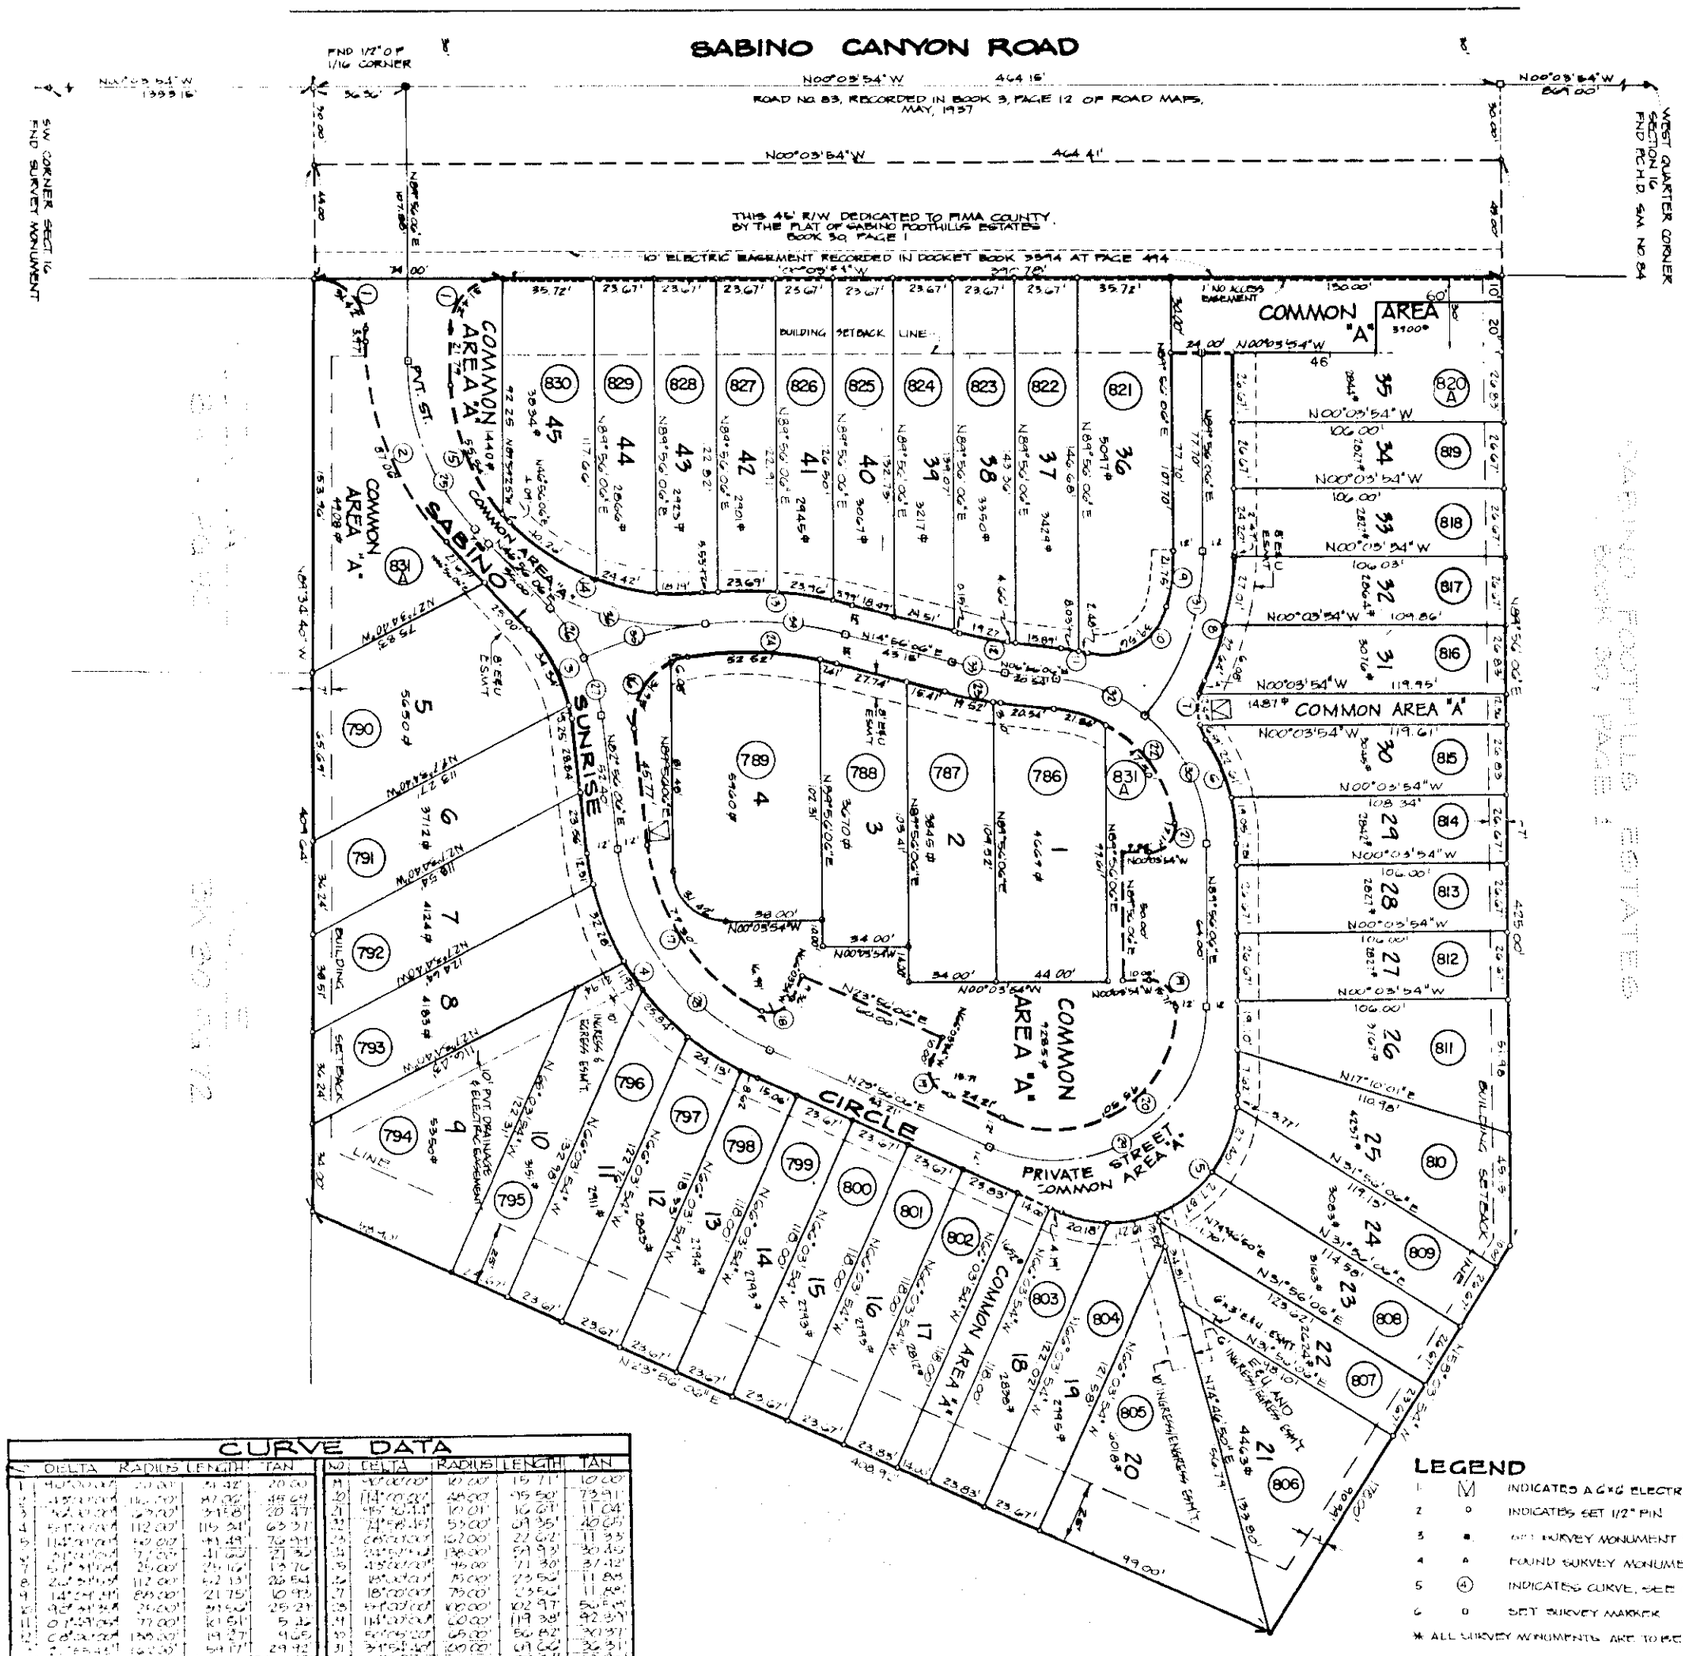

SCALE - 1" = 60'

SEE BOOK 36, PAGE 20, M.&P.

1985-1

LEGEND

1. INDICATES A 6'x6' ELECTRIC EASEMENT
2. INDICATES SET 1/2" PIN
3. SET SURVEY MONUMENT *
4. FOUND SURVEY MONUMENT
5. INDICATES CURVE, SEE CURVE DATA TABLE
6. SET SURVEY MARKER

* ALL SURVEY MONUMENTS ARE TO BE SET AND STAMPED WITH RLS 9432

CURVE DATA

NO.	DELTA	RADIUS	LENGTH	TAN
1	[illegible]	[illegible]	[illegible]	20.00
2	[illegible]	[illegible]	87.06'	45.69
3	[illegible]	[illegible]	[illegible]	20.47
4	[illegible]	112.00'	115.34'	63.37
5	[illegible]	[illegible]	[illegible]	76.99
6	[illegible]	[illegible]	[illegible]	21.30
7	[illegible]	25.00'	[illegible]	13.76
8	[illegible]	112.00'	52.13'	26.54
9	[illegible]	88.00'	21.75'	10.93
10	[illegible]	[illegible]	[illegible]	25.29
11	[illegible]	77.00'	[illegible]	5.46
12	[illegible]	[illegible]	19.27	9.65
13	[illegible]	[illegible]	59.17'	29.92
14	[illegible]	[illegible]	82.87'	44.62
15	[illegible]	[illegible]	[illegible]	[illegible]
16	[illegible]	[illegible]	[illegible]	23.77
17	[illegible]	[illegible]	79.30'	42.57
18	[illegible]	[illegible]	16.99'	11.38

NO.	DELTA	RADIUS	LENGTH	TAN
19	[illegible]	10.00'	15.71'	10.00'
20	[illegible]	48.00'	95.50'	73.91
21	[illegible]	10.01'	16.69'	11.04
22	[illegible]	53.00'	69.35'	40.65
23	[illegible]	162.00'	22.62'	11.33
24	[illegible]	138.00'	59.93'	30.45
25	[illegible]	95.00'	71.30'	37.42
26	[illegible]	75.00'	23.56'	11.88
27	[illegible]	75.00'	23.56'	11.88
28	[illegible]	100.00'	102.97'	56.58
29	[illegible]	60.00'	119.38'	92.39
30	[illegible]	65.00'	56.82'	30.37
31	[illegible]	60.00'	69.66'	36.31
32	[illegible]	65.00'	37.34'	19.20
33	[illegible]	150.00'	20.94'	10.49
34	[illegible]	150.00'	54.80'	27.70
35	[illegible]	150.00'	49.93'	25.20
36	[illegible]	104.71'	[illegible]	50.63

C.O.T.
PROJECT
PHASE II

M36020

433