ASSESSOR'S RECORD MAP

108-21

RIVER GROVE CONDOMINIUMS
UNITS 100 - 520, COMMON AREAS A & B
BOUNDARY SURVEY

DETAIL 5

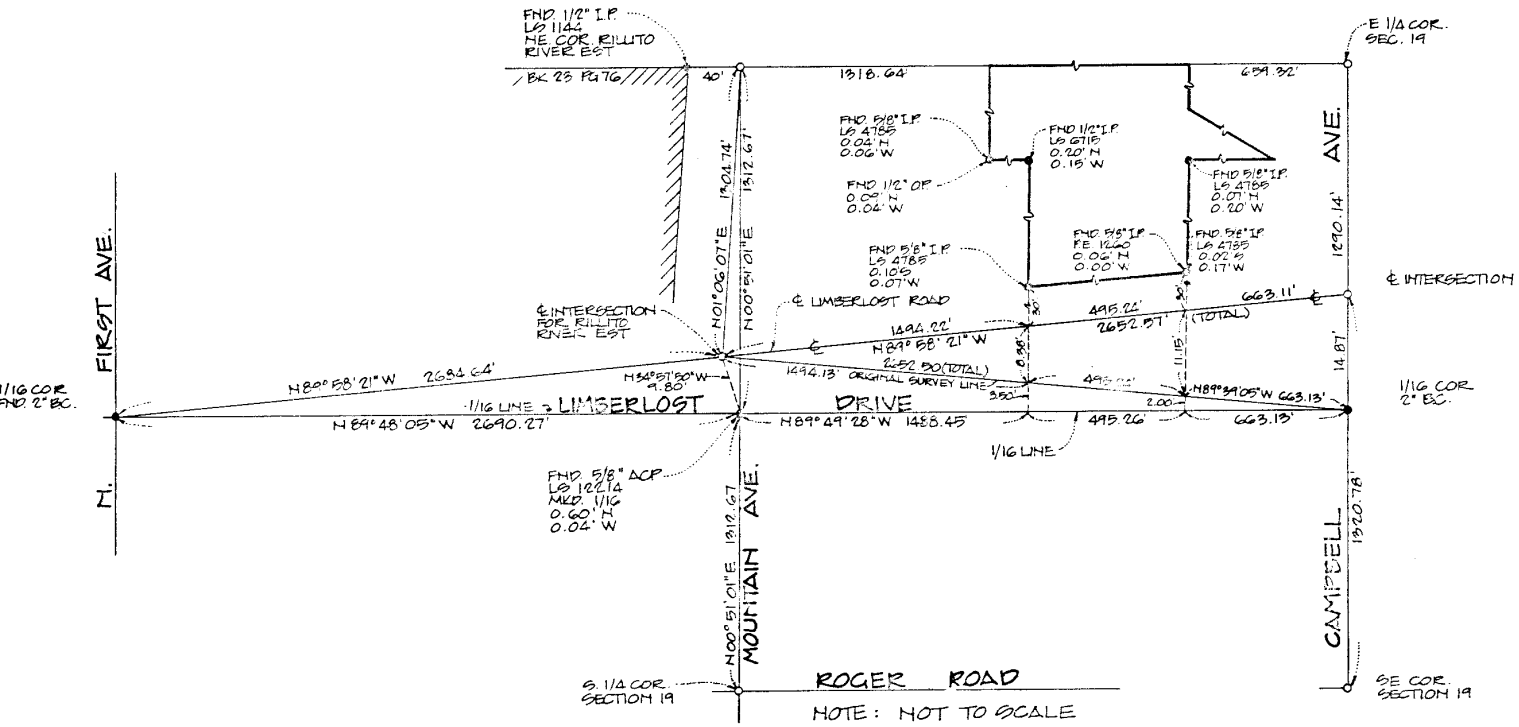

LEGEND

- • FOUND PIN
- ○ SET 1/2" IRON PIN, TAGGED P.E. NO. 11294
- □ SET SURVEY MONUMENT, STAMPED P.E. NO. 11294

E/L 200 100 A — UNIT TYPE / UNIT NUMBER (UPSTAIRS) / UNIT NUMBER (DOWNSTAIRS) / UNIT TYPE

B — INDICATES BALCONY (B) WHICH IS PART OF THE LIMITED COMMON AREA.
P — INDICATES PATIO (P) WHICH IS PART OF THE LIMITED COMMON AREA. (AS DEFINED IN SECTION OF THE DECLARATION OF COVENANTS, CONDITIONS AND RESTRICTIONS.)

D/L E/L — INDICATES LOFT AREA ABOVE SECOND FLOOR UNITS.

SCALE - 1" = NO SCALE

SEE BOOK 36, PAGE 69, M.&P.

1984

M36069_05

210 (6)