ASSESSOR'S RECORD MAP

110-14

SAN MIGUEL

LOTS 1-40, COMMON AREAS A-C

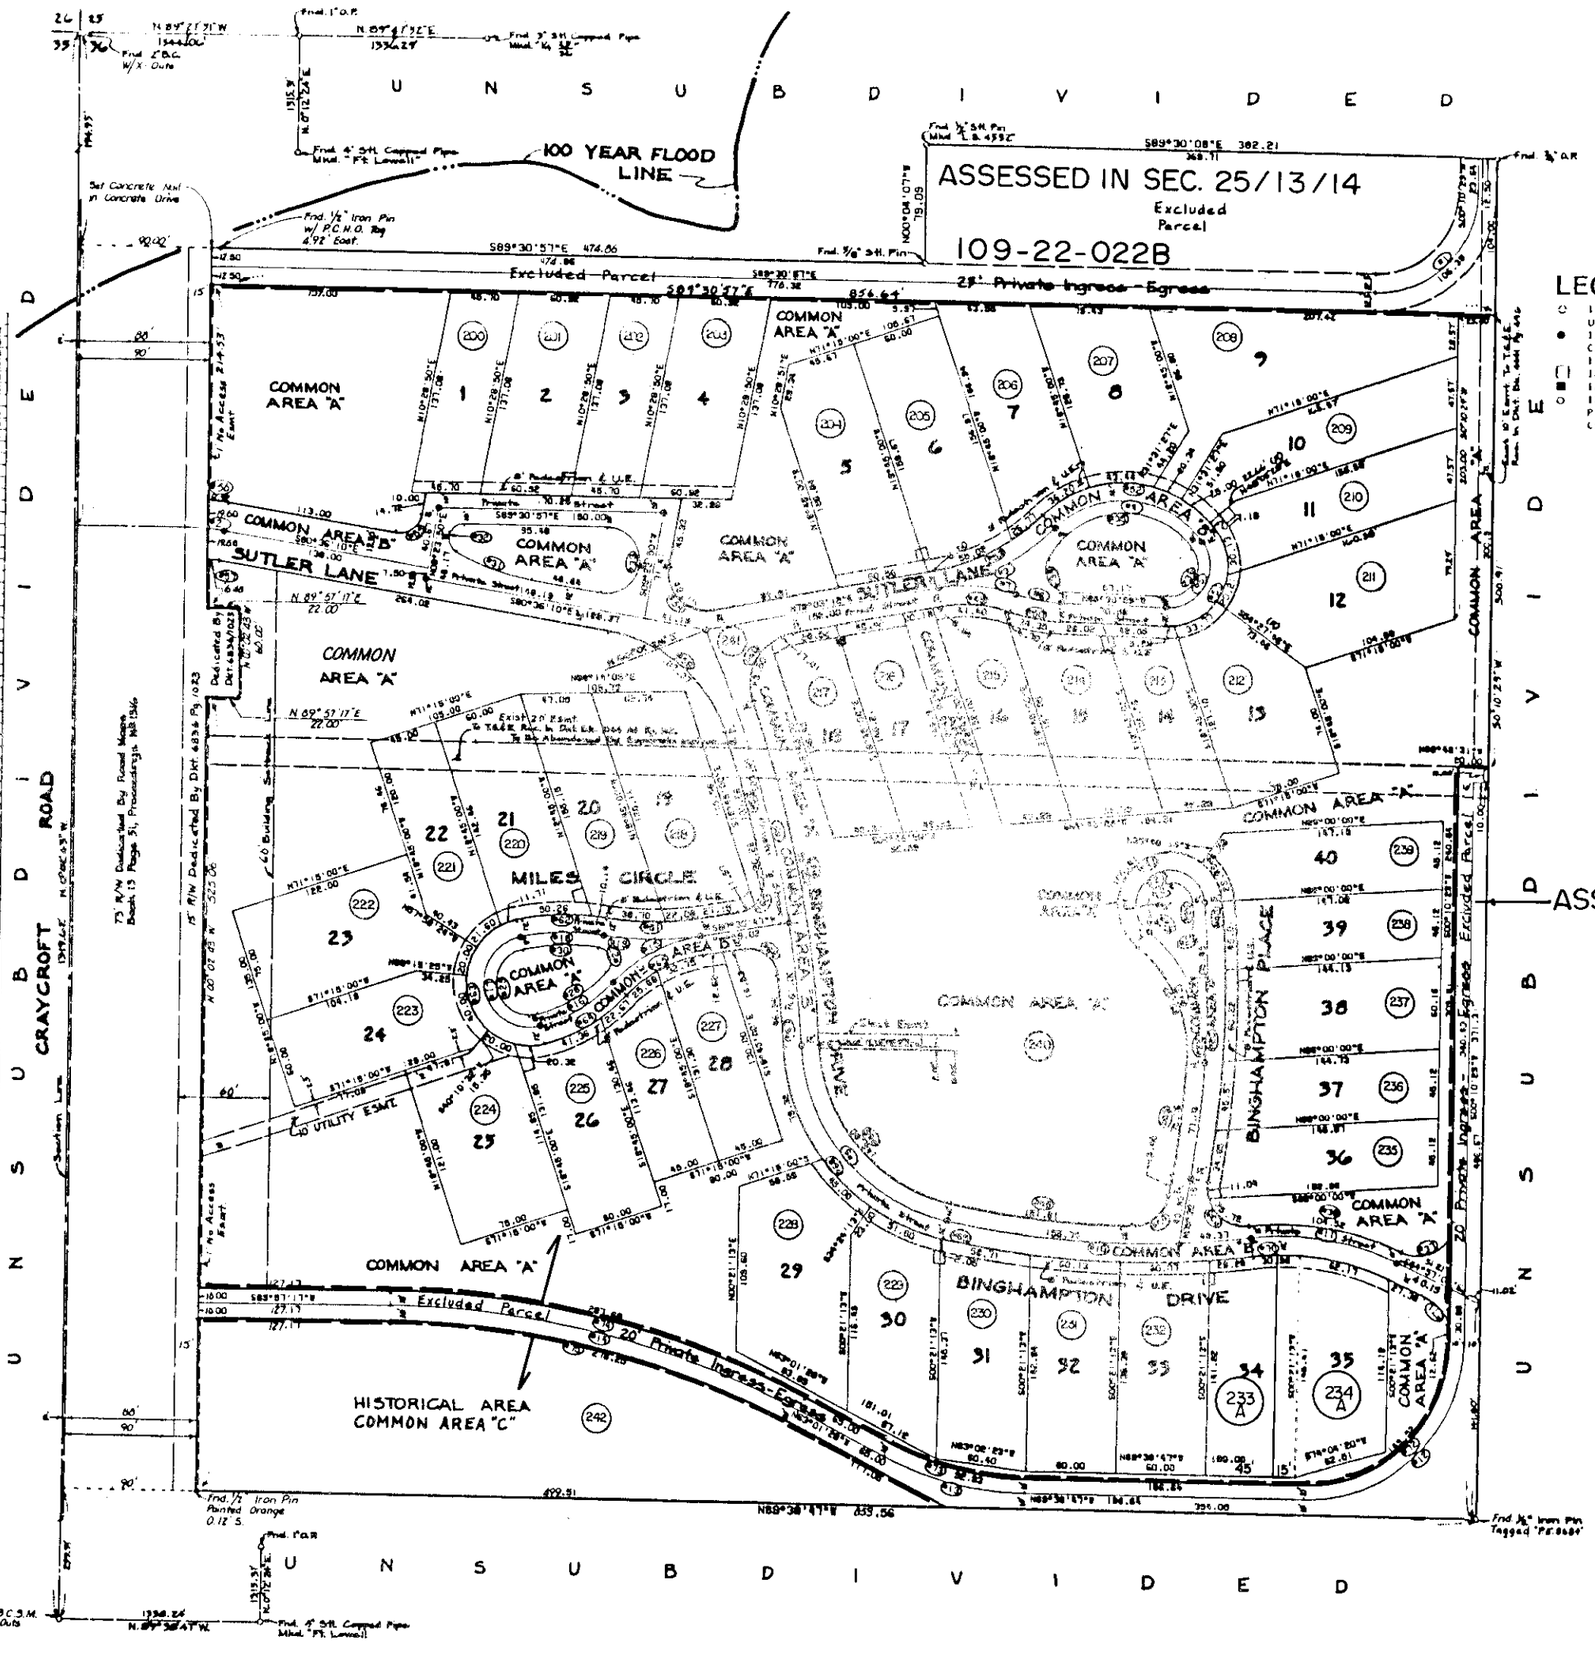

CURVE DATA

NUMBER	RADIUS	ARC	DELTA	TAN
1	67.50	106.38	090°18'34"	67.87
2	150.00	24.72	008°26'33"	12.38
3	150.00	88.30	033°57'29"	45.80
4	55.00	111.56	096°20'14"	78.22
5	28.00	62.58	128°03'38"	51.48
6	100.00	30.61	017°54'28"	15.46
7	100.00	52.38	030°00'48"	26.81
8	800.00	288.44	020°39'22"	143.78
9	25.00	162.38	074°29'53"	94.53
10	600.00	204.11	019°29'28"	103.08
11	175.84	99.97	032°34'07"	51.38
12	105.00	185.26	090°10'44"	108.33
13	210.00	87.57	024°37'18"	44.60
14	600.00	288.36	027°01'18"	146.16
15	100.00	66.82	038°10'18"	34.80
16	100.00	57.17	032°48'18"	29.36
17	30.00	35.46	188°17'28"	
18	100.00	36.93	021°11'46"	18.69
19	202.88	66.58	018°48'08"	33.67
20	100.00	188.53	014°46'24"	61.78
21	23.00	91.18	227°03'29"	
22	100.00	97.20	055°41'20"	52.84
23	10.00	24.03	137°48'08"	20.85
24	108.00	10.30	006°47'08"	5.16
25	15.00	28.48	217°03'22"	
26	636.00	12.38	001°01'31"	6.19
27	10.00	21.60	123°28'08"	18.60
28	32.00	84.06	033°58'48"	23.11
29	22.00	48.38	188°17'28"	
30	142.00	50.22	020°15'42"	25.37
31	150.00	54.26	020°43'38"	27.43
32	10.00	26.26	150°41'34"	27.78
33	22.00	78.54	188°54'47"	
34	15.00	30.13	115°05'25"	23.58
35	57.00	116.28	116°51'00"	98.74
36	20.00	44.70	128°03'38"	41.06
37	23.08	38.88	089°03'54"	24.88
38	83.84	104.52	032°34'21"	53.71
39	25.00	46.76	107°09'48"	33.68
40	112.00	185.63	016°56'26"	93.36
41	35.00	136.70	223°03'22"	
42	88.00	80.53	055°41'20"	43.48
43	590.00	75.16	008°18'32"	37.62
44	25.00	38.11	086°57'38"	24.10
45	586.00	121.01	011°52'08"	61.12
46	113.00	156.80	076°26'03"	88.88
47	812.00	232.46	016°24'08"	117.03
48	35.00	60.51	059°03'30"	41.02
49	88.00	46.10	030°00'48"	23.58
50	118.00	34.38	017°34'28"	17.31
51	40.00	88.60	188°03'30"	62.18
52	17.00	32.16	038°20'14"	88.
53	130.00	91.78	033°57'29"	48.16
54	25.00	48.18	110°40'38"	30.93
55	15.00	23.56	090°00'00"	15.00
56	169.50	12.72	004°17'27"	6.36
57	30.50	6.60	012°30'34"	3.31
58	100.00	101.37	061°31'15"	55.52
59	188.00	100.26	007°17'25"	50.20
60	20.00	32.26	092°23'17"	20.88
61	190.96	60.78	018°14'06"	30.65
62	162.00	60.40	021°21'46"	30.56
63	42.00	133.93	192°13'08"	
64	112.00	64.03	032°48'18"	32.91
65	88.00	58.63	038°10'18"	30.48
66	20.00	32.25	092°23'17"	20.88
67	188.00	46.94	003°24'47"	23.48
68	131.00	177.97	034°25'53"	104.03
69	612.00	208.19	019°28'28"	105.11
70	163.84	93.15	032°34'21"	47.87
71	33.08	24.67	042°42'34"	12.94
72	95.00	149.62	090°10'44"	95.30
73	200.00	92.93	026°37'18"	47.32
74	610.00	283.68	027°01'18"	144.87
75	590.00	278.29	027°01'18"	141.76

LEGEND

- ○ INDICATES AN EXISTING SURVEY MONUMENT, FOUND 2" BRASS CAP UNLESS NOTED OTHERWISE.
- ● INDICATES A NEW SURVEY MONUMENT TO BE SET, 2" BRASS CAP IN CONCRETE, STAMPED "P.L.S. 8694".
- INDICATES A CURVE, SEE CURVE DATA TABLE.
- [ ] INDICATES A 6' X 6' EXCLUSIVE ELECTRIC EASEMENT.
- ■ INDICATES A 2' X 2' EXCLUSIVE ELECTRIC EASEMENT.
- ○ INDICATES A 1/2" IRON PIN SET AT ALL P.C., P.T., P.R.C. AND P.C.C. OF ALL PROPERTY LINE CURVES AND AT ALL OTHER PROPERTY CORNERS, TAGGED "P.L.S. 8694".

SCALE - 1" = 100'

SEE BOOK 36, PAGE 73, M.&P.

1986-1

M36073