ASSESSOR'S RECORD MAP

47 I

109-06
-31

LA PALOMA RIDGE ESTATES II
LOTS 1-18, COMMON AREA A
LAYOUT

NOW

AMENDED PLAT OF

LA PALOMA RIDGE ESTATES II

LOTS 1-18

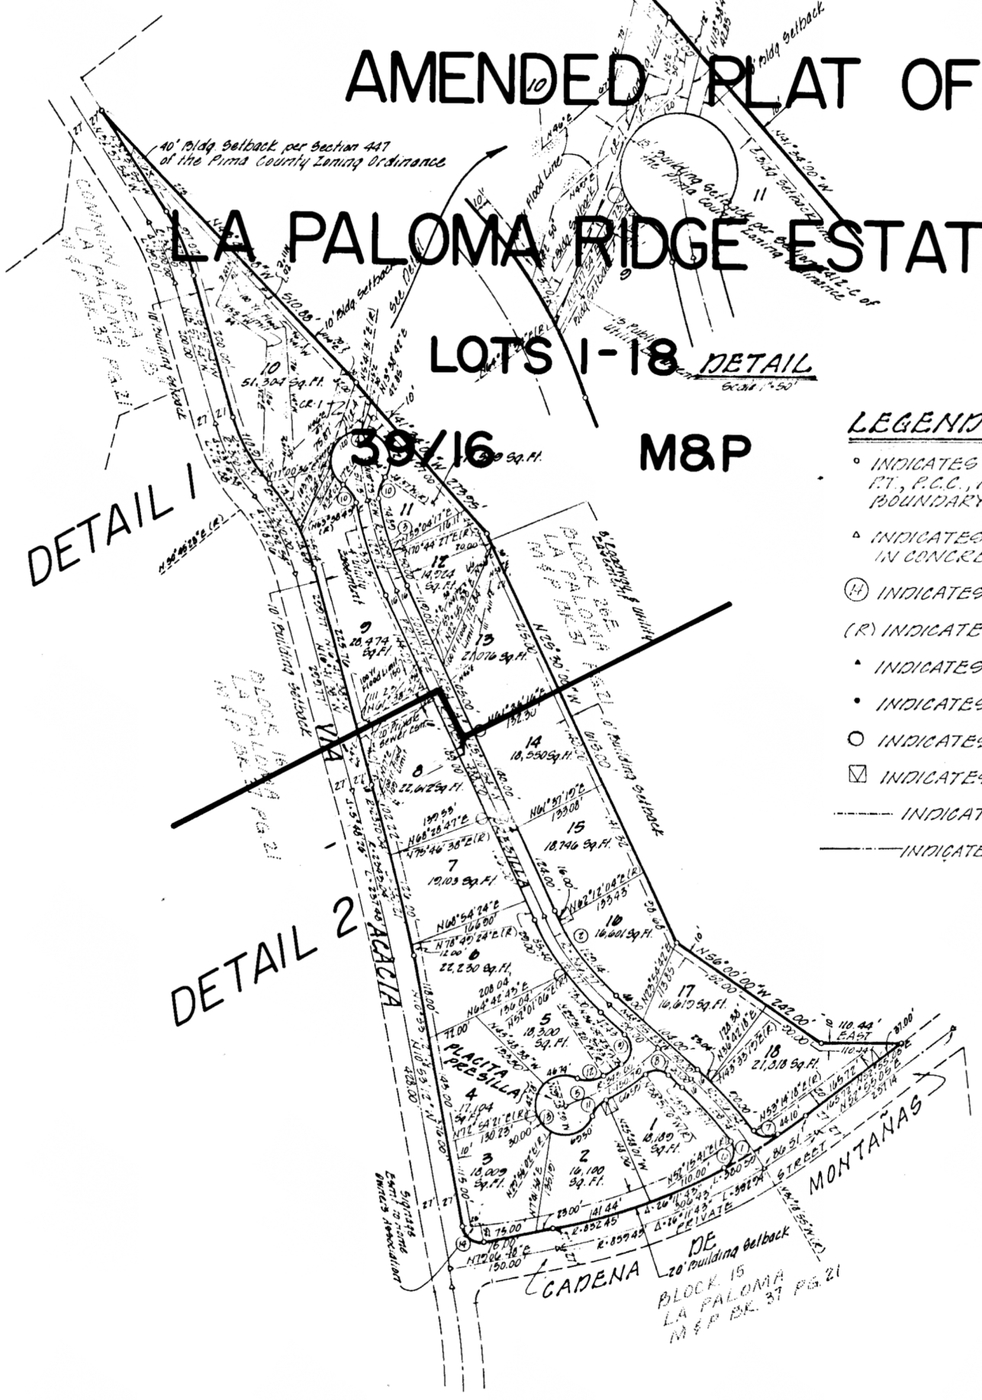

DETAIL
Scale 1"=50'

CURVE DATA

NO.	DELTA	RADIUS	LENGTH	TANGENT
1	17°36'28"	516.54'	158.74'	80.00'
2	23°44'20"	366.27'	151.77'	76.99'
3	14°47'34"	499.71'	129.02'	64.87'
4	271°08'46"	40.00'	189.30'	——
5	25°02'38"	345.00'	150.79'	76.62'
6	90°	25.00'	43.44'	29.56'
7	87°[illegible]	25.00'	38.09'	23.81'
8	79°[illegible]	25.00'	34.88'	20.95'
9	102°39'40"	25.00'	44.87'	31.33'
10	45°34'25"	40.00'	31.82'	16.80'
11	41°20'02"	40.00'	28.86'	15.09'
12	50°59'36"	40.00'	35.60'	19.08'
13	270°45'21"	40.00'	189.02'	——
14	90°00'00"	25.00'	39.27'	25.00'

LEGEND:

- ° INDICATES 5/8" STEEL PIN TAGGED "RLS 4785" SET AT ALL P.C., P.T., P.C.C., P.R.C. AND AT ALL PROPERTY LINE CURVES AND BOUNDARY CORNERS.
- △ INDICATES A NEW SURVEY MONUMENT, SET 2" BRASS CAP IN CONCRETE MARKED "R.L.S. 4785."
- (14) INDICATES A CURVE NUMBER, SEE CURVE DATA TABLE.
- (R) INDICATES A RADIAL LINE
- • INDICATES A FOUND SURVEY MONUMENT
- • INDICATES A FOUND MARKER AS NOTED.
- ○ INDICATES A 3'x3' ELECTRIC & TELEPHONE EASEMENT
- ☑ INDICATES A 6'x6' ELECTRIC & TELEPHONE EASEMENT
- ---- INDICATES ZONING DISTRICT BOUNDARY
- —·—·— INDICATES BUILDING SETBACK LINES

SCANNED

SCALE 1" = 200'
SEE BOOK 37 PAGE 38 M&P
1986-1
SEE BOOK 6 PAGE 49 R.S.

M37038 ~~234 (4)~~