Assessor's Record Map

133-38

Meadowood
Lots 1-39
Layout

DETAIL 1

DETAIL 2

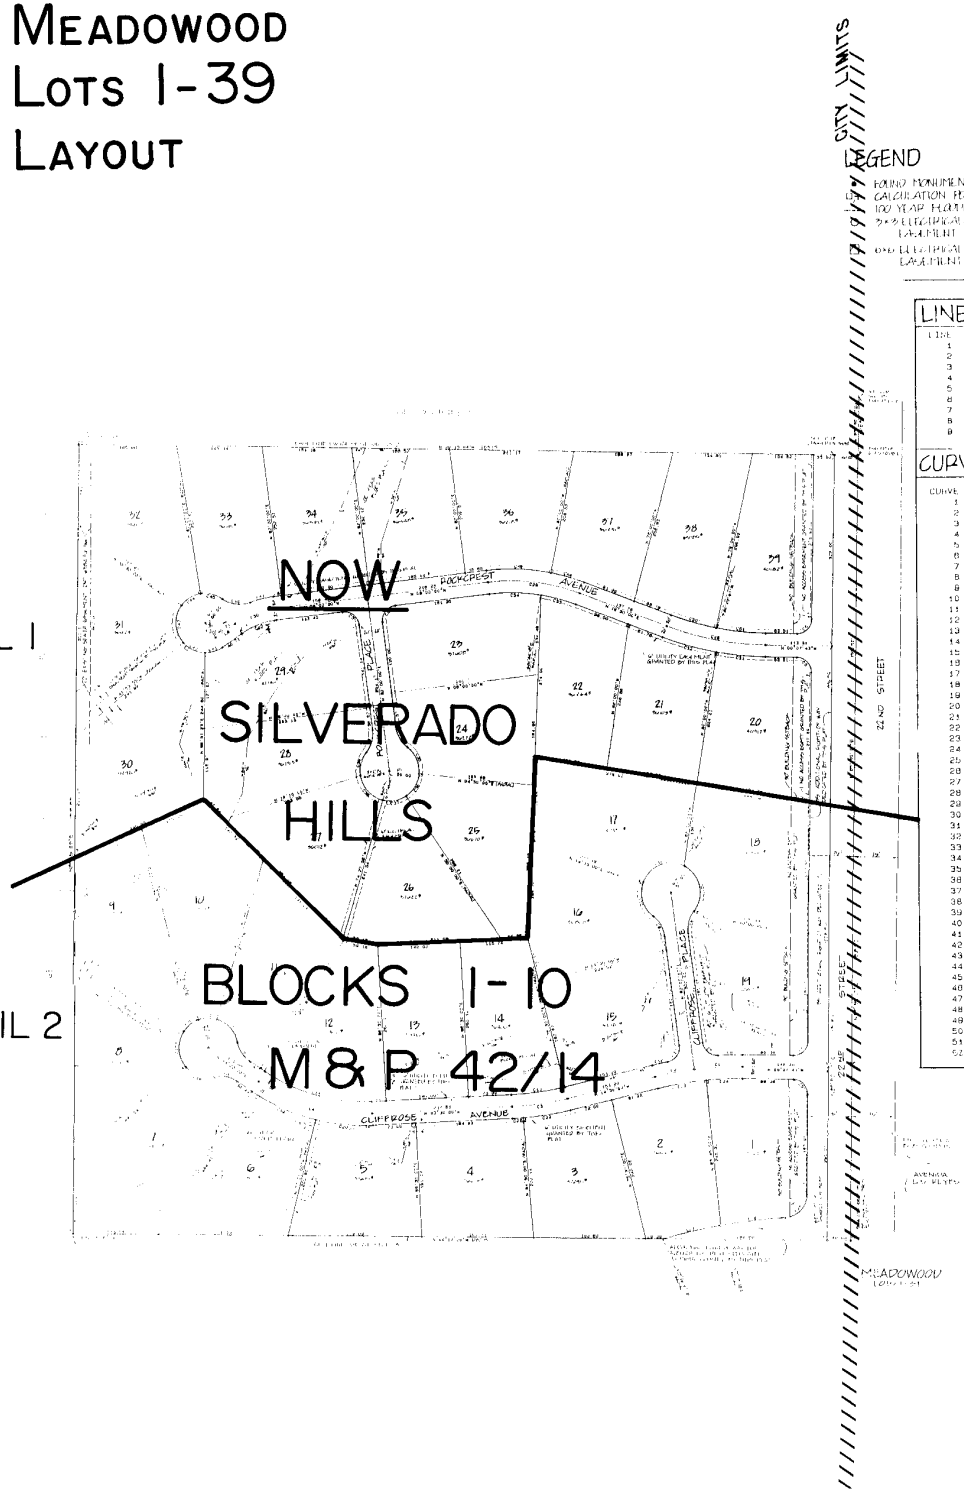

LEGEND

FOUND MONUMENTATION AS NOTED
CALCULATION POINT
100 YEAR FLOOD PLAIN
3'x3' ELECTRICAL & TELEPHONE EASEMENT
6'x6' ELECTRICAL & TELEPHONE EASEMENT

LINE DATA

LINE	BEARING	DISTANCE
1	N 82°00'00"E	29.05
2	N 03°30'00"W	24.64
3	N 33°00'00"E	10.00
4	N 33°00'00"E	20.44
5	N 09°07'00"E	59.18
6	N 36°00'00"W	40.71
7	N 54°00'00"E	30.00
8	N 08°00'00"W	13.00
9	N 08°07'00"E	50.18

CURVE DATA

CURVE	DELTA	RADIUS	ARC	TANGENT	CHORD	CHORD BRG
1	7°52'17"	600.00	82.43	41.28	82.36	N 04°04'50"W
2	8°10'00"	600.00	88.07	44.07	88.04	N 11°15'00"W
3	11°00'00"	500.00	95.99	48.14	95.85	N 09°00'00"W
4	36°30'00"	370.00	263.85	135.52	259.42	N 14°45'00"E
5	60°00'00"	25.00	26.17	25.00	25.38	
6	9°52'14"	570.00	41.08	20.55	41.08	N 02°08'51"W
7	85°59'54"	25.00	37.52	23.31	34.10	
8	45°34'23"	50.00	39.77	21.00	38.73	
9	101°01'17"	50.00	88.18	60.88	77.17	N 77°03'44"E
10	87°18'08"	50.00	84.91	54.82	76.97	N 22°05'57"W
11	70°49'23"	50.00	63.55	36.88	59.38	N 72°50'19"E
12	2°29'58"	870.00	37.05	18.53	37.04	N 13°15'01"W
13	11°00'00"	480.00	92.15	46.22	92.01	N 09°00'00"W
14	36°30'00"	300.00	191.11	99.03	187.90	N 14°45'00"E
15	[illegible]	50.00	[illegible]	[illegible]	[illegible]	[illegible]
16	37°00'00"	50.00	32.29	16.73	31.73	N 38°30'00"W
17	73°00'00"	50.00	63.70	37.00	59.48	N 88°30'00"E
18	62°34'23"	50.00	54.61	30.38	51.93	N 19°42'49"E
19	20°00'00"	340.00	118.68	59.95	118.08	N 23°00'00"E
20	18°30'00"	340.00	87.91	44.30	87.57	N 04°45'00"E
21	2°00'00"	520.00	18.15	9.08	18.15	N 04°30'00"W
22	9°00'00"	520.00	81.68	40.92	81.60	N 10°00'00"W
23	8°15'00"	580.00	83.51	41.83	83.44	N 10°22'30"W
24	8°07'17"	580.00	81.97	41.01	81.94	N 03°11'22"W
25	85°42'53"	40.00	59.84	37.11	54.41	N 47°18'17"W
26	9°21'42"	1000.00	163.03	81.57	110.97	N 07°45'41"W
27	5°48'30"	1000.00	100.79	50.44	100.75	N 13°29'47"W
28	19°37'43"	500.00	171.29	86.49	170.48	N 09°41'08"E
29	27°30'00"	330.00	158.39	80.75	156.87	N 05°45'00"E
30	28°00'00"	150.00	73.30	37.40	72.58	N 22°00'00"W
31	9°08'28"	520.00	82.98	41.57	82.87	N 04°28'30"E
32	10°28'18"	520.00	95.18	47.72	95.05	N 14°15'22"E
33	11°18'18"	310.00	60.99	30.59	60.89	N 13°51'51"E
34	18°13'42"	310.00	87.83	44.20	87.51	N 00°08'51"E
35	58°04'23"	50.00	50.68	27.78	48.54	N 65°27'49"E
36	50°30'00"	50.00	44.07	23.58	42.68	N 69°15'00"W
37	47°15'00"	50.00	41.23	21.87	40.07	N 11°22'30"W
38	67°32'52"	50.00	58.95	33.44	55.59	N 48°01'08"E
39	47°48'31"	50.00	41.93	22.14	40.49	N 78°18'56"W
40	38°30'00"	130.00	87.33	32.41	85.80	N 22°00'00"W
41	35°51'28"	50.00	31.29	16.18	30.78	N 18°04'18"W
42	48°14'42"	50.00	42.10	22.39	40.87	N 23°58'44"E
43	77°28'59"	50.00	67.59	40.08	62.52	N 88°48'30"E
44	44°30'00"	50.00	38.83	20.49	37.88	N 32°15'00"W
45	44°28'55"	50.00	38.81	20.45	37.86	N 12°14'54"E
46	58°04'38"	50.00	49.23	26.82	47.18	N 06°17'30"E
47	13°54'43"	170.00	41.28	20.74	41.18	N 14°57'21"W
48	18°00'00"	350.00	109.96	55.43	109.50	N 01°00'00"E
49	8°30'00"	350.00	51.93	29.08	51.87	N 14°45'00"E
50	8°00'57"	560.00	80.00	40.08	79.91	N 14°43.31"E
51	10°04'48"	480.00	84.44	42.33	84.33	N 04°54.30"E
52	[illegible]	[illegible]	[illegible]	[illegible]	[illegible]	[illegible]

SCALE 1" = 200'
SEE BOOK 37 PAGE 55 M&P
1989-1

M37055