13DF

ASSESSOR'S RECORD MAP

136-41

RANCHO DEL RINCON
LOTS 1-74 & BLOCK A
DETAIL 1

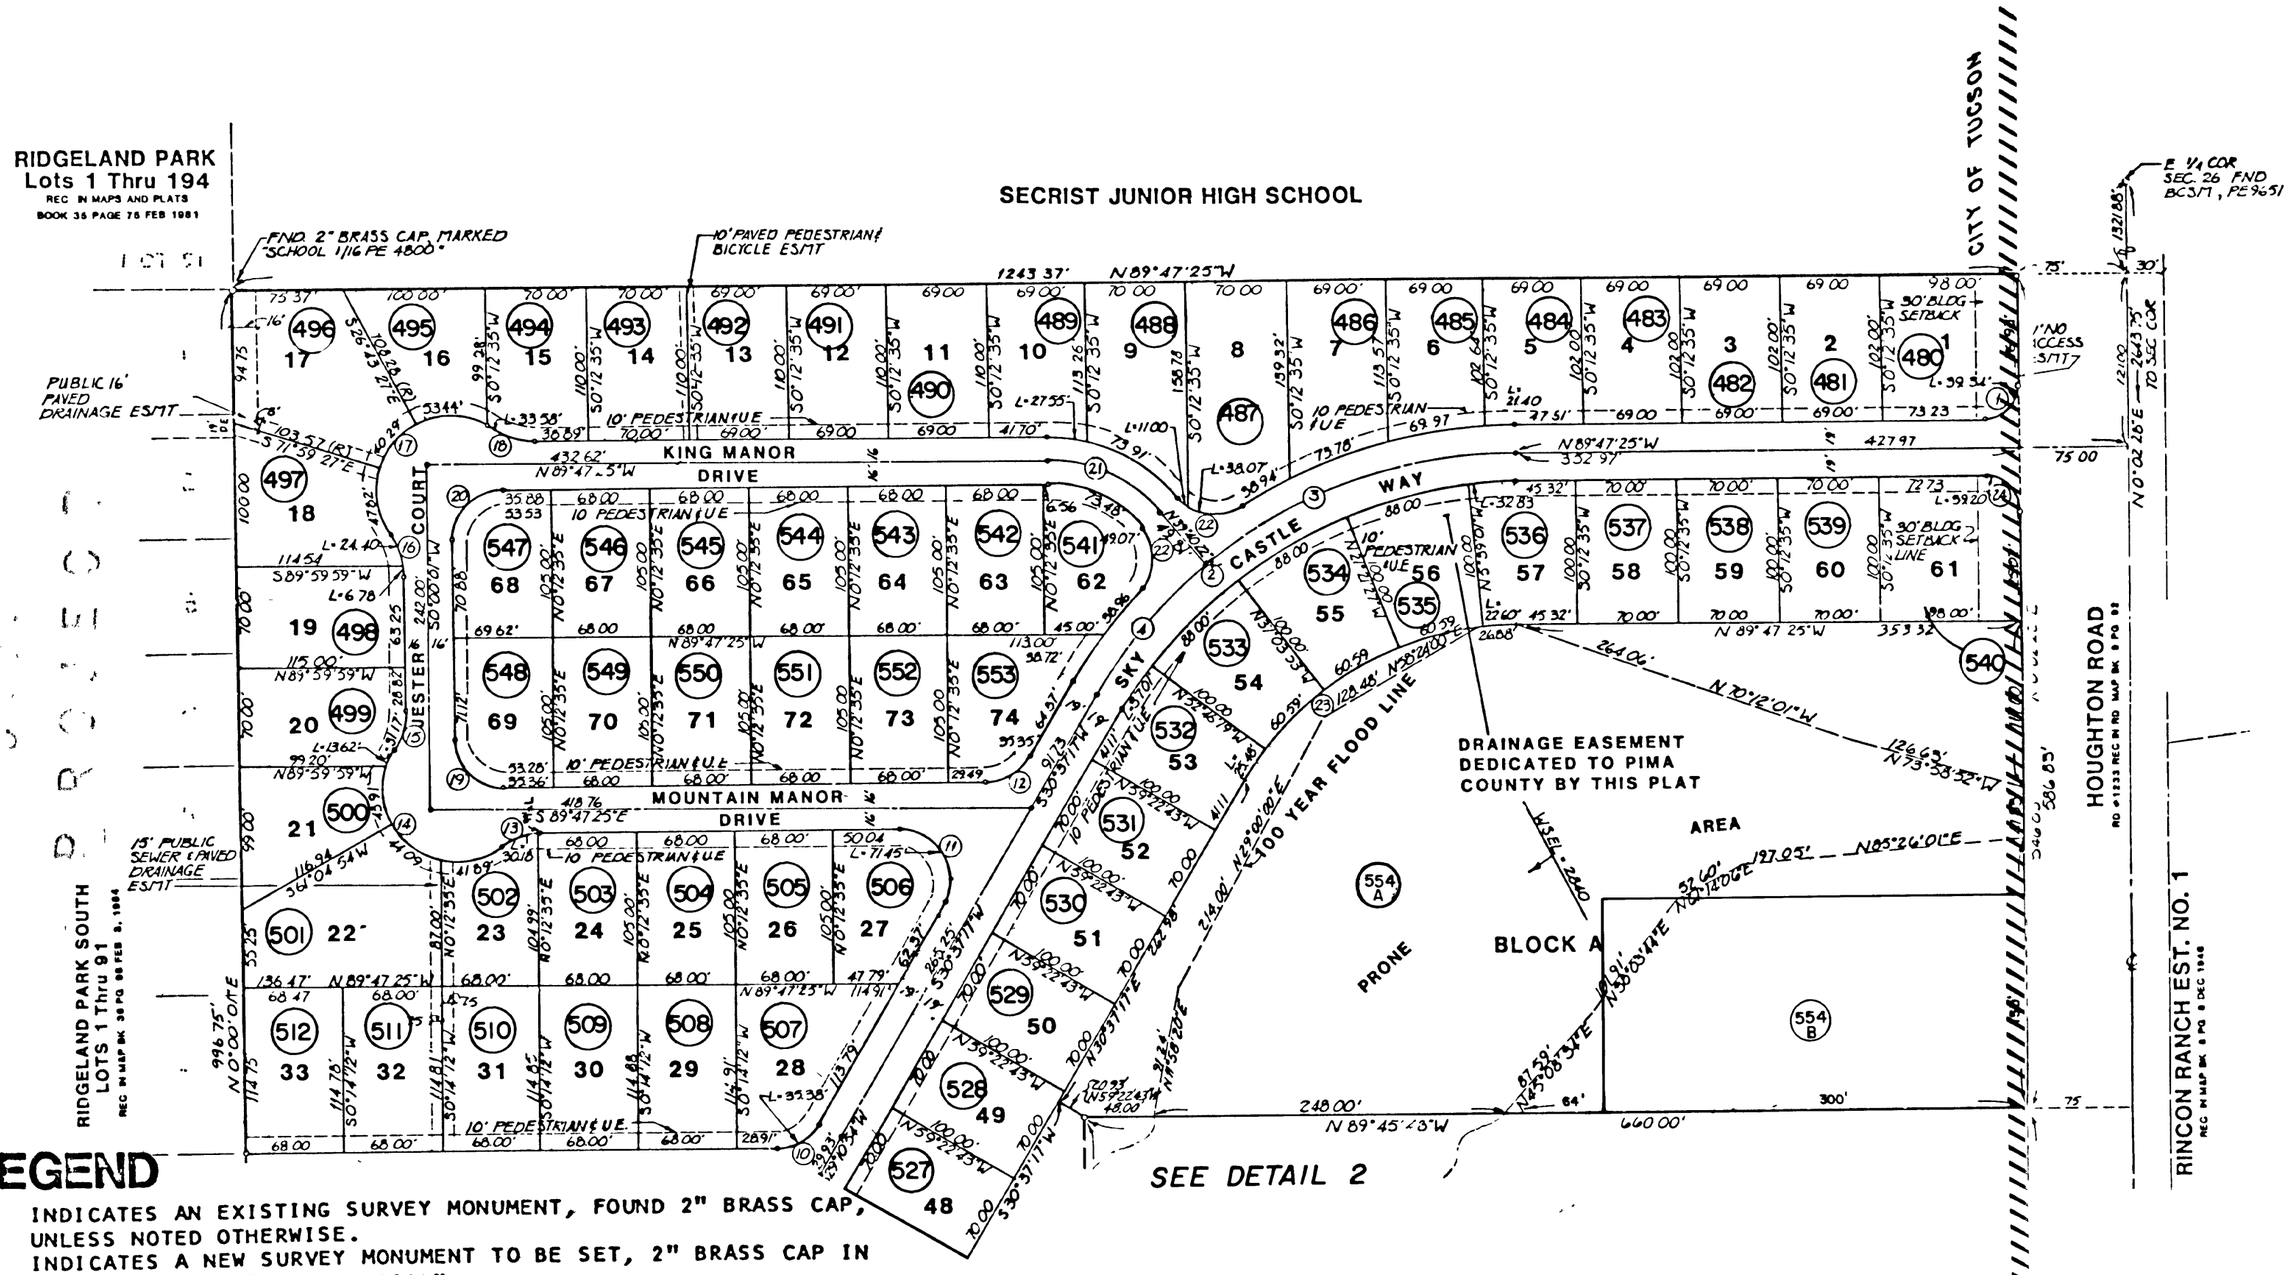

LEGEND

- ○ INDICATES AN EXISTING SURVEY MONUMENT, FOUND 2" BRASS CAP, UNLESS NOTED OTHERWISE.
- ● INDICATES A NEW SURVEY MONUMENT TO BE SET, 2" BRASS CAP IN CONCRETE, STAMPED "P.E. 8684".
- (3) INDICATES A CURVE, SEE CURVE DATA TABLE.
- o INDICATES A ½" IRON PIN SET AT ALL P.C., P.T., P.R.C. AND P.C.C. OF ALL PROPERTY LINE CURVES AND AT ALL OTHER PROPERTY CORNERS, TAGGED "P.E. 8684".
  STREET SIDE PROPERTY CORNERS ARE SET AT THE 10' PEDESTRIAN AND UTILITY EASEMENT.
- 1234.56 ↓ INDICATES 100-YEAR FLOOD WATER ELEVATION AT CROSS-SECTION AND THE DIRECTION OF STREAM FLOW.
- ---- INDICATES AN EASEMENT, SIZE AND TYPE AS INDICATED.

SCALE 1" = 100'
SEE BOOK 37 PAGE 56 M&P
1989-2

~~37056001~~
SCANNED

~~1523 (2)~~

M37056_01