ASSESSOR'S RECORD MAP

116 - 19

REDONDO TOWER CONDOMINIUMS (104 UNITS)
UNITS 1-812 & COMMON ELEMENTS
DETAIL 1 - GROUND FLOOR

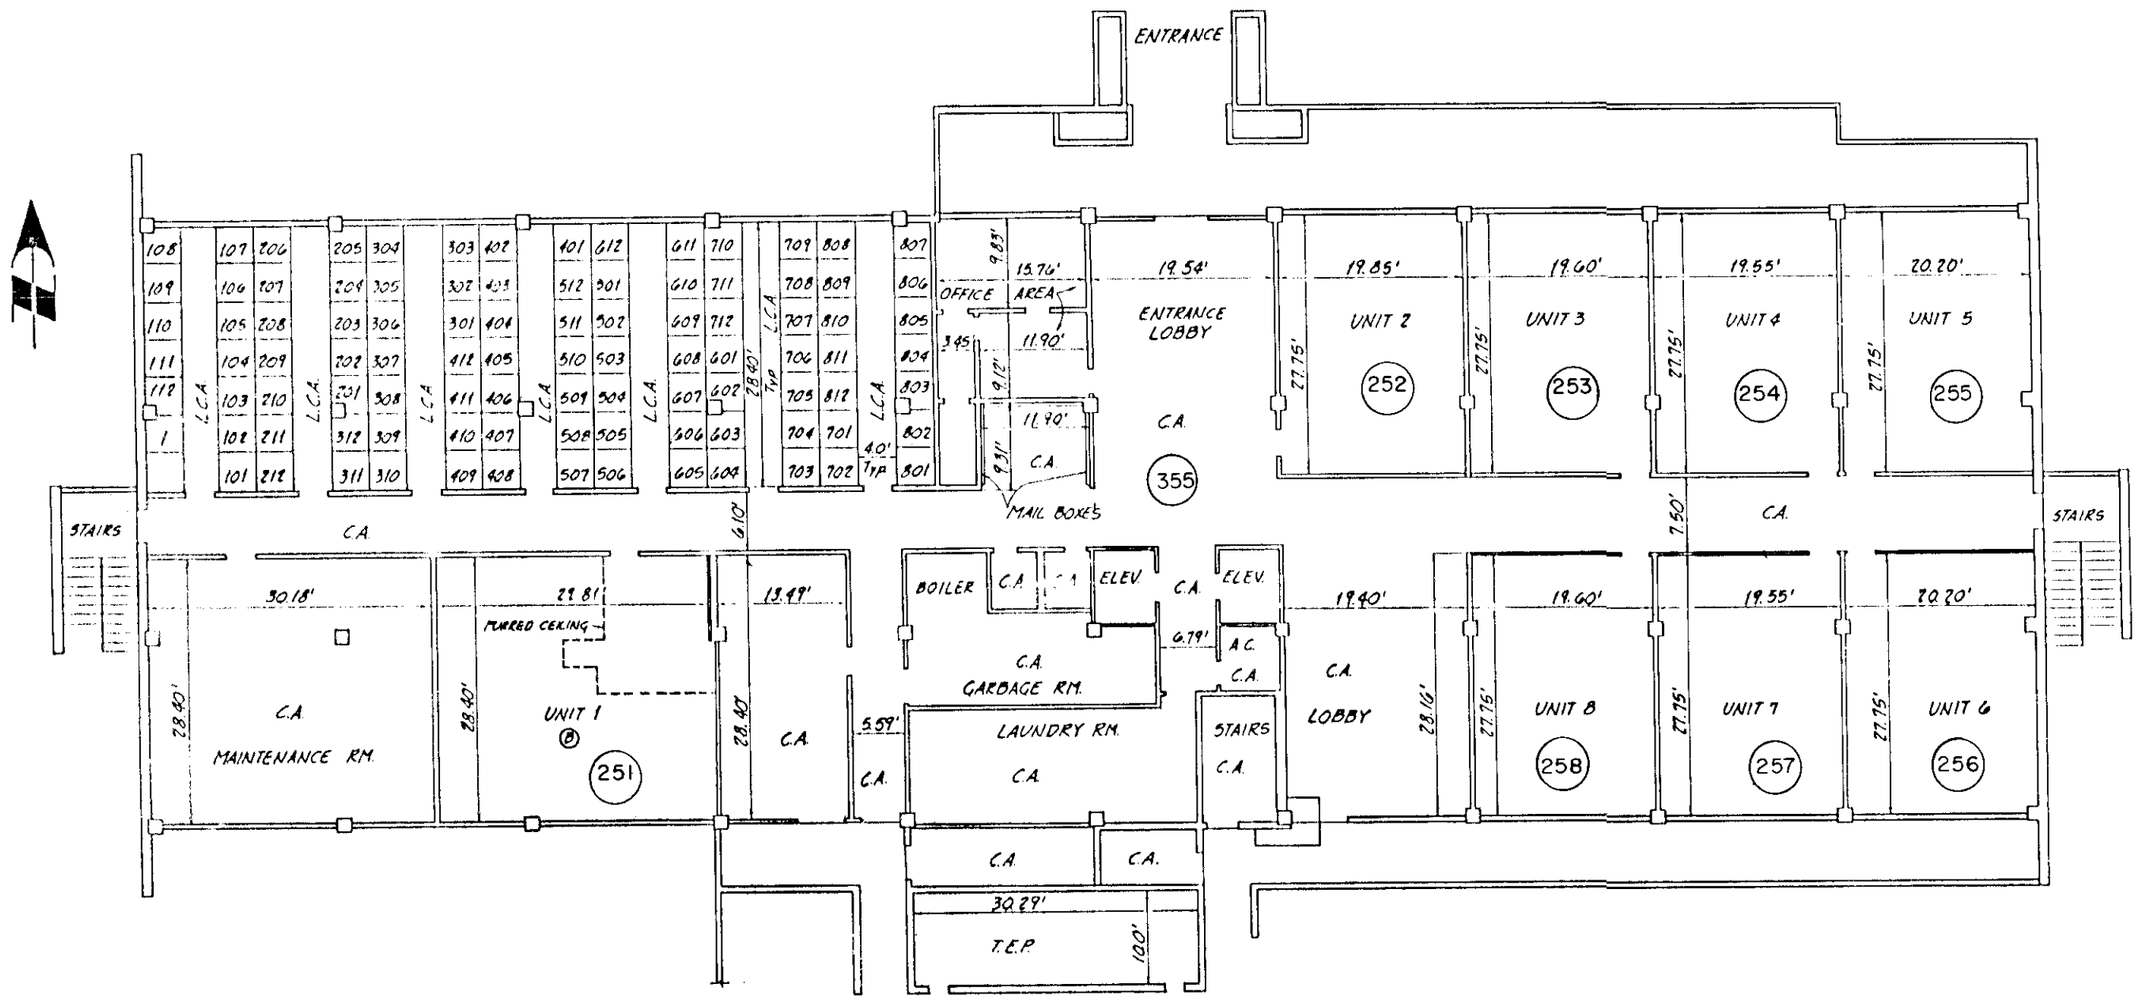

GROUND FLOOR

CUBIC CONTENT:

GROUND FLOOR		
UNIT No	FIN FLR. ELEV.	AIR SPACE
01	2339.81	6,569.50 cu.ft.
02		4,106.70 cu.ft.
03		4,351.20 cu.ft.
04		4,340.08 cu.ft.
05		4,484.40 cu.ft.
06		4,484.40 cu.ft.
07		4,340.08 cu.ft.
08	2339.81	4,351.20 cu.ft.

LEGEND

L.C.A. LIMITED COMMON AREA
C.A. COMMON AREA
T.E.P. TUCSON ELECTRIC POWER
A.C. AIR CONDITIONER

NOTE: UNIT No 1 IS A 1 BDRM. UNITS 2 THRU 8 ARE OFFICES

SCALE - 1" = 16'

SEE BOOK 38, PAGE 12, M&P

1985-2

M38012_01