ASSESSOR'S RECORD MAP

114-04 THE CLUBDOMINIUMS AT VENTANA CANYON GOLF & RACQUET CLUB
UNITS 1-51, COMMON AREAS A&B
DETAIL 3

NOTE
THE CLUBDONIMIUMS AT VENTANA GOLF & RACQUET CLUB ARE BEING ASSESSED AS ONE PARCEL - PARCEL NUMBERS 114-04-301 THRU 352 ARE RESERVED FOR THIS SUBDIVISION AS THE UNITS ARE BEING SOLD

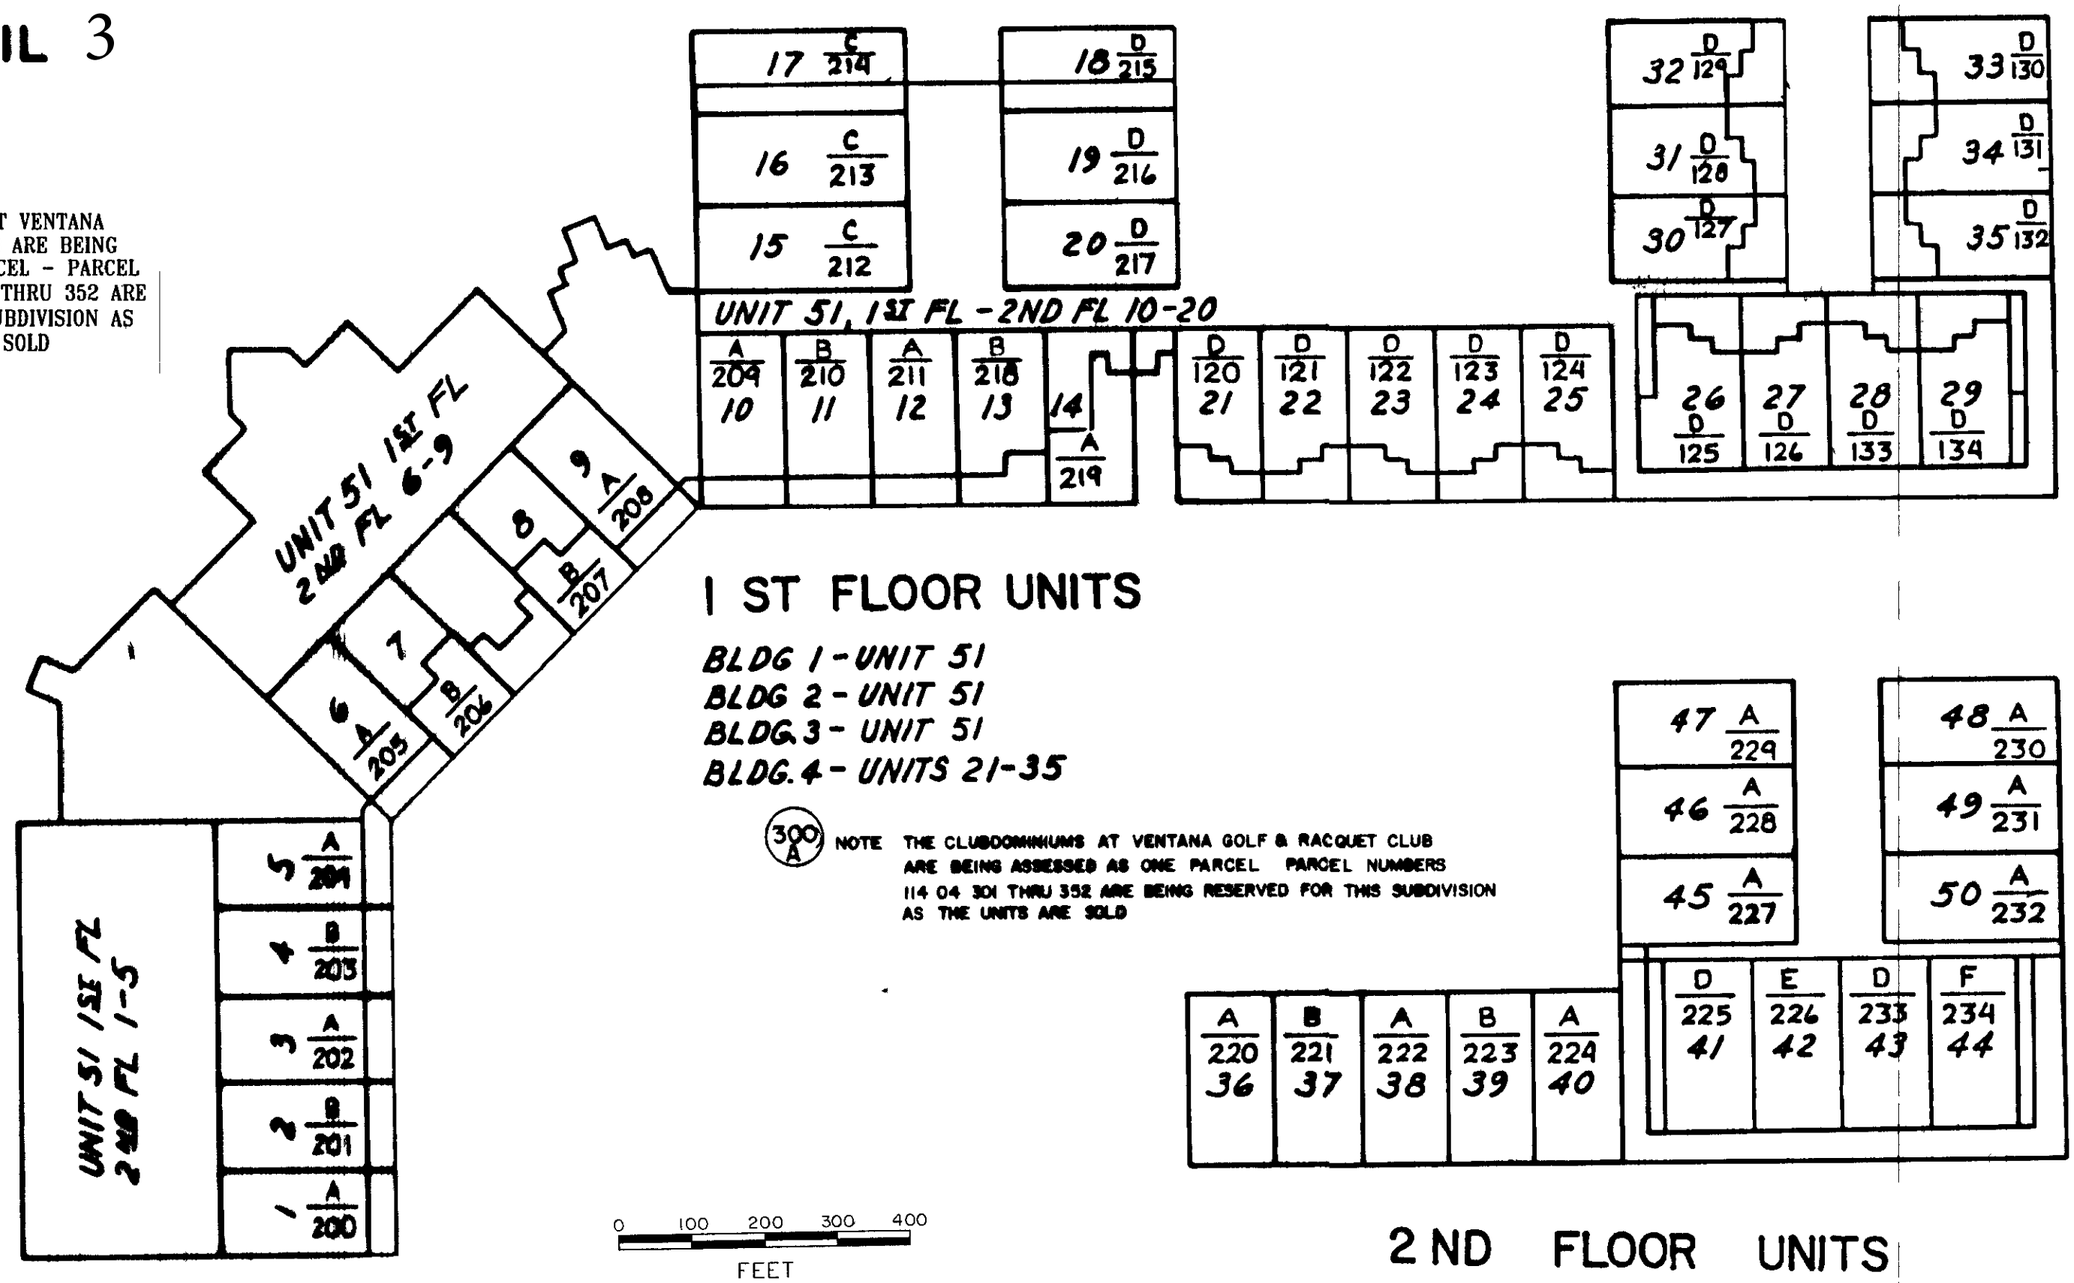

1 ST FLOOR UNITS

BLDG 1 - UNIT 51
BLDG 2 - UNIT 51
BLDG. 3 - UNIT 51
BLDG. 4 - UNITS 21-35

300/A NOTE THE CLUBDOMINIUMS AT VENTANA GOLF & RACQUET CLUB ARE BEING ASSESSED AS ONE PARCEL PARCEL NUMBERS 114 04 301 THRU 352 ARE BEING RESERVED FOR THIS SUBDIVISION AS THE UNITS ARE SOLD

0 100 200 300 400
FEET

1998- 2

S07 T13S R15E
SEE BOOK 38 PAGE 64 M&P

2 ND FLOOR UNITS

BLDG. 1 - UNITS 1-5
BLDG 2 - UNITS 6-9
BLDG 3 - UNITS 10-20
BLDG 4 UNITS 36-50

SCANNED
SCANNED
SCANNED

422-1(2)

S7 T13S R15E
SCALE 1" = 200'
SEE BOOK 38 PAGE 64 M&P
1986-1

M38064_03

C.O.T.
PROJECT
PLACE TWO