ASSESSOR'S RECORD MAP

122-18 AL VERNON OFFICE CONDOMINIUMS
UNITS 1-16 & COMMON AREA A
TYPICAL UNIT (1 OF 2)

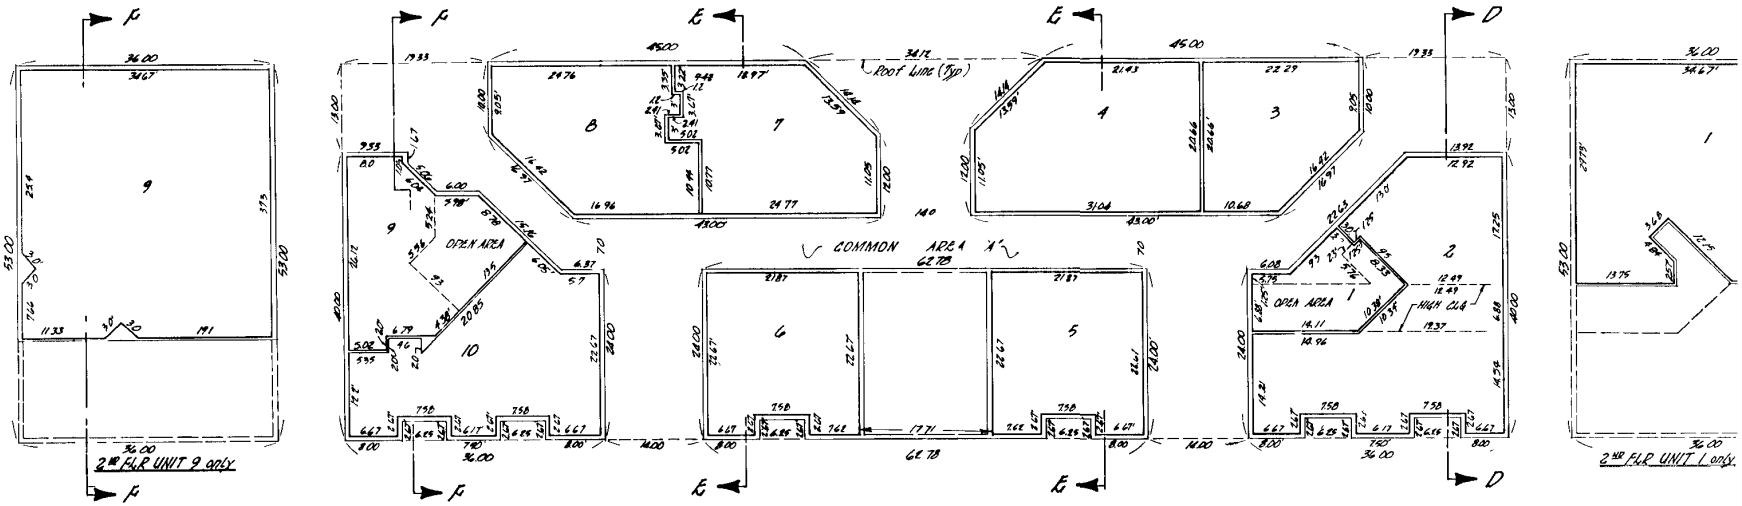

UNITS 1 THRU 10

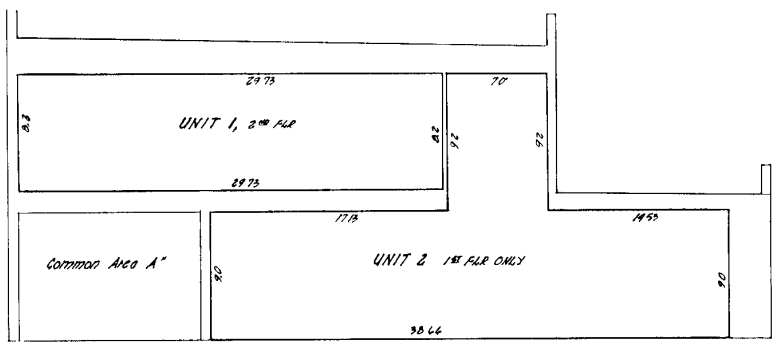

CROSS SECTION D-D
UNITS 1 & 2

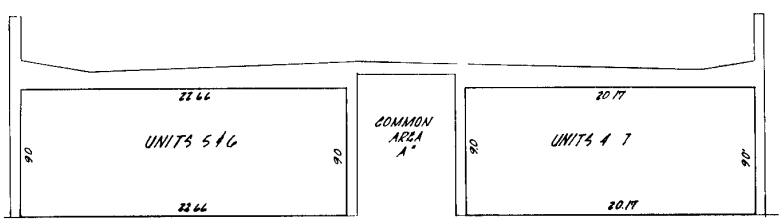

CROSS SECTION E-E
UNITS 4,5,6 & 7

INFORMATION ADD
COUNTY ASSESSOR

CUBIC VOLUME TABLE

UNIT NO	FINISH FL ELEV	CUBIC FLOOR VOLUME 1ST FL	CUBIC FLOOR VOLUME 2ND FL	TOTAL VOLUME	INSIDE FLOOR AREA (SQ FT) 1ST FL	INSIDE FLOOR AREA (SQ FT) 2ND FL	GROUND OUTSIDE 1ST FL
1	2,466.92	2,024.02	8,263.05	10,287.07	216	990	2
2	2,466.92	6,569.10	—	6,569.10	884	—	9
3	2,466.92	3,988.55	—	3,988.55	393	—	4
4	2,466.92	5,309.49	—	5,309.49	595	—	6
5	2,466.92	4,265.63	—	4,265.63	476	—	5
6	2,466.92	4,265.63	—	4,265.63	476	—	5
7	2,466.92	4,532.16	—	4,532.16	502	—	5
8	2,466.92	4,913.51	—	4,913.51	483	—	5
9	2,466.92	4,160.94	10,815.00	14,975.94	423	1284	4
10	2,466.92	5,580.00	—	5,580.00	614	—	6
11	2,465.67	4,374.72	—	4,374.72	537	—	5
12	2,465.67	6,350.40	—	6,350.40	780	—	8
13	2,465.67	16,637.04	—	16,637.04	2037	—	21
14	2,465.70	9,983.10	—	9,983.10	1248	—	13
15	2,465.70	17,006.20	* 10,047.83	27,054.03	2114	* 1355	22
16	2,465.70	9,334.58	—	9,334.58	1166	—	12

* = 2ND FLOOR AREA IS FOR BASEMENT

NO SCALE
SEE BOOK 39 PAGE 10 M
1986-1

S4, T14S, R14E

M39010_01