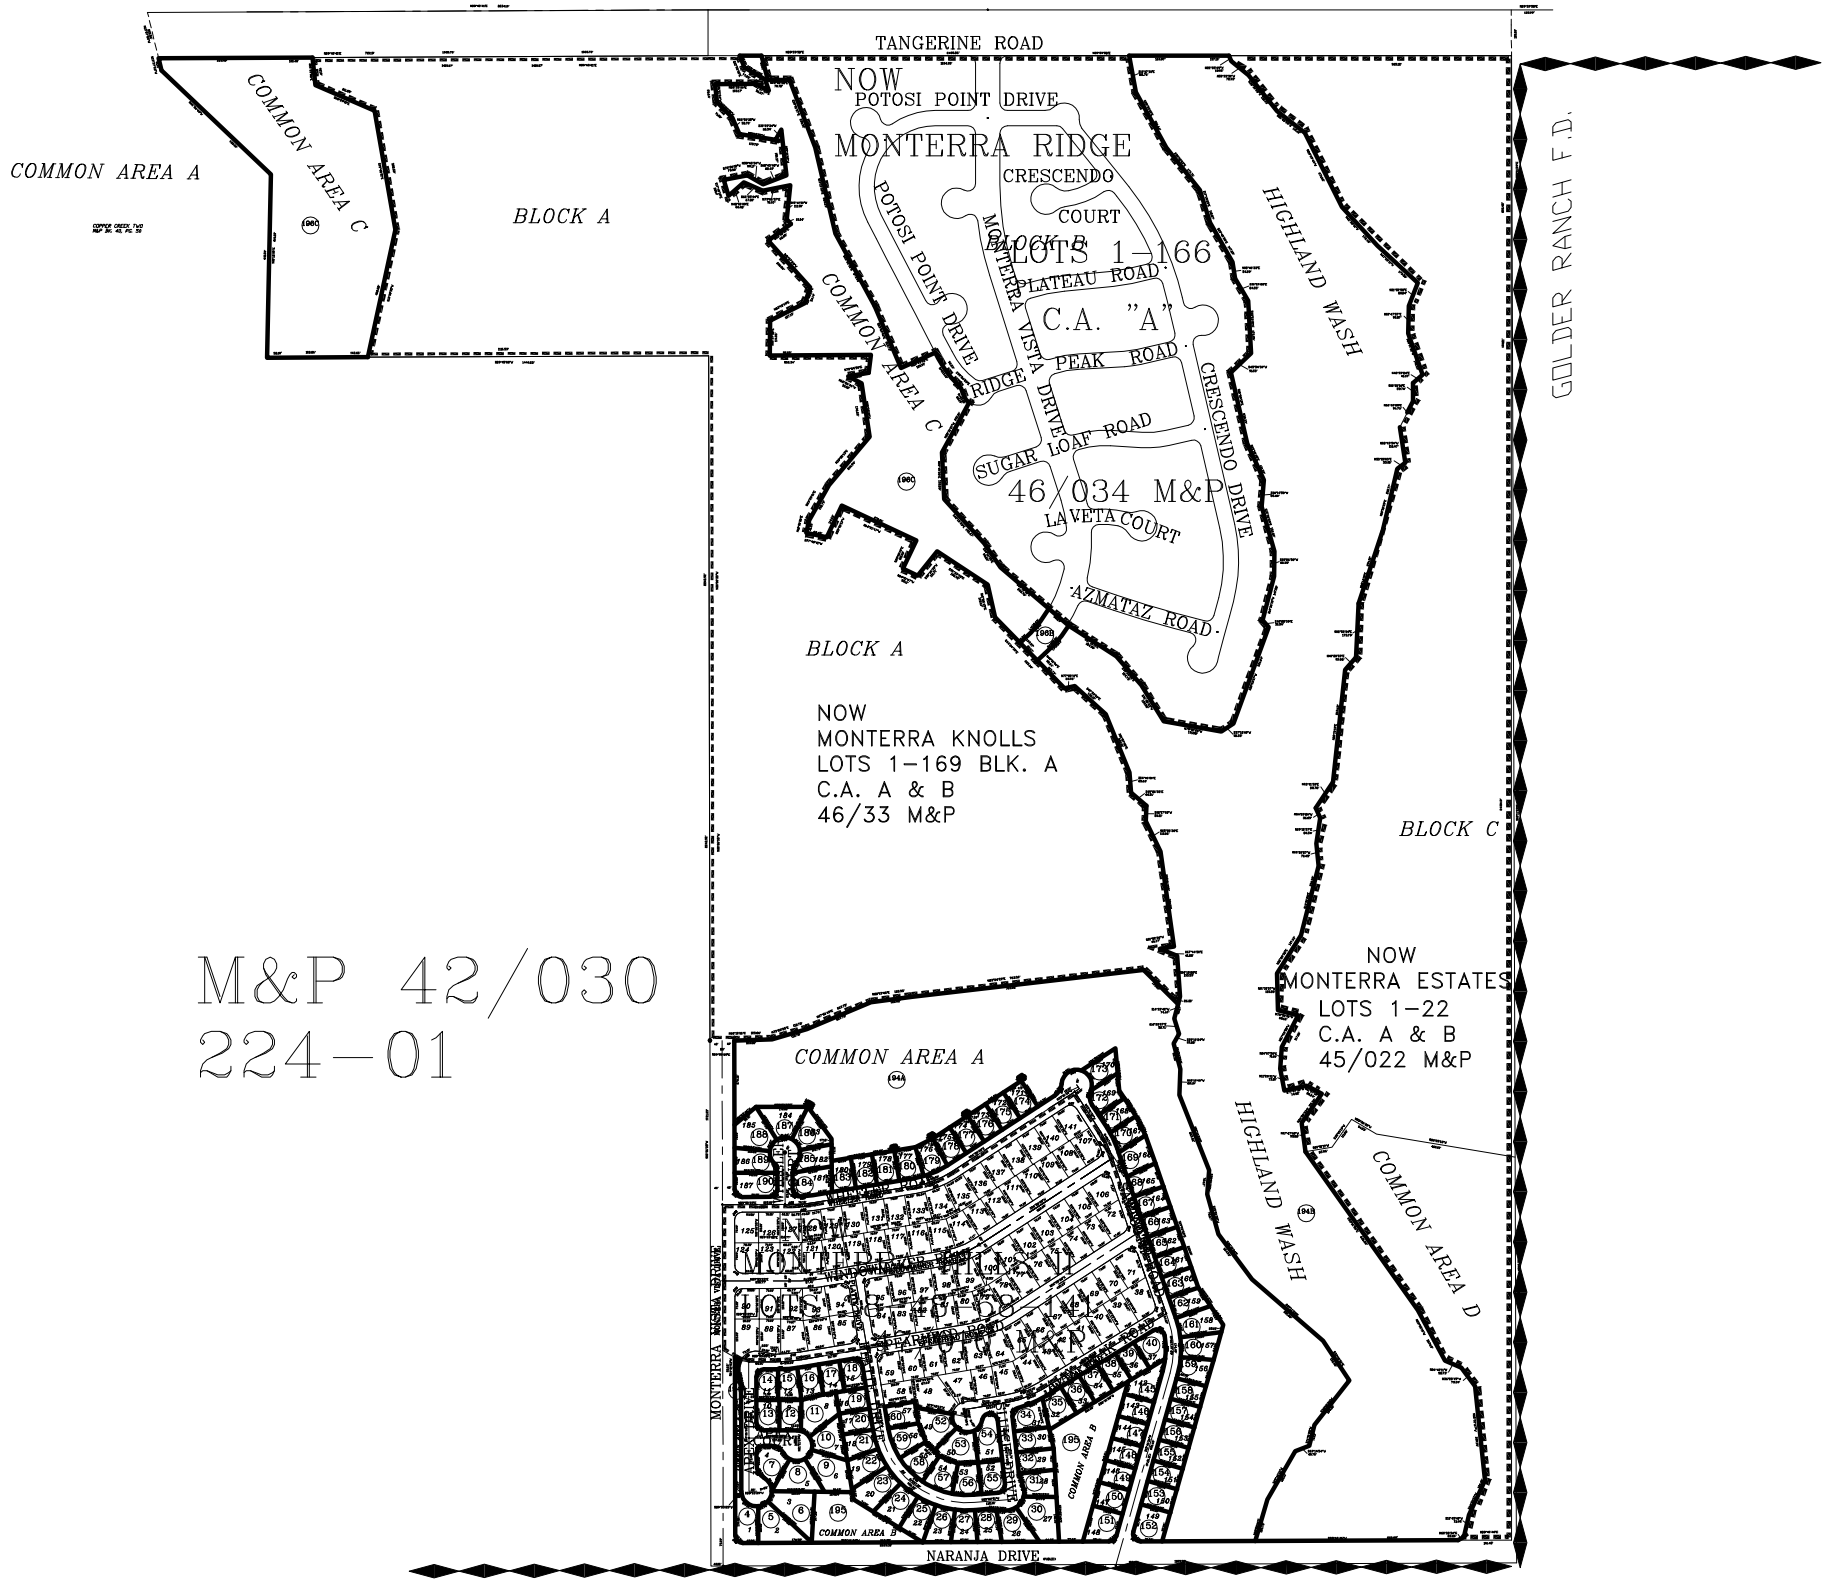
TANGERINE ROAD
NOW
MONTERRA RIDGE
POTOSI POINT DRIVE
CRESCENDO
COURT
LOTS 1-166
C.A. "A"
46/034 M&P
PLATEAU ROAD
PEAK ROAD
SUGAR LOAF ROAD
LAVETA COURT
AZMATAZ ROAD
MONTERRA VISTA DRIVE
CRESCENDO DRIVE
COMMON AREA A
COMMON AREA C
BLOCK A
BLOCK B
BLOCK C
HIGHLAND WASH
GOLDER RANCH F.D.
NOW
MONTERRA KNOLLS
LOTS 1-169 BLK. A
C.A. A & B
46/33 M&P
NOW
MONTERRA ESTATES
LOTS 1-22
C.A. A & B
45/022 M&P
COMMON AREA D
M&P 42/030
224-01
NARANJA DRIVE