Assessor's Record Map
Apache Business Park
Lots 1 - 20 C.A.-A
Layout

132-16

Site Legend	
▲	Found survey monument (as noted)
●	Found property pin (as noted)
○	Property pin to be set (TAGGED RLS#12637)
—77—	Existing Contour
—77—	Proposed Contour
FFE	Finished Floor Elevation
TC	Top of Curb Elevation
G	Gutter Elevation
TP	Top of Pavement Elevation
34.3	Spot Elevation
	Edge of Existing Pavement
—S—	Sewer Line (as noted)
SMH ⊕	Sewer Manhole (as noted)
INV	Invert
CO ○—	Clean Out
—W—	Water Line (as noted)
WM ◻	Water Meter
FH ◻	Fire Hydrant
—G—	Gas Line (as noted)
GM ◻	Gas Meter
T ◻	Telephone Pedestal
PP ●	Power Pole
DG ←---	Down Guy
XFMR	Transformer
LP ○	Light Pole
TD	Trash Dumpster
D ——→	Drainage Flow Direction
—·—·—	100-year Flood Prone Area Limits
SVT	Sight Visibility Triangle
SB	Setback
(Ex)	Existing
(P)	Proposed
Ⓔ	Electric Easement
Ⓦ	Water Easement

Curve Data Table					
No.	Radius	Delta	Length	Tangent	Chord
1	100.00'	40° 34' 08"	70.81'	36.96'	69.34'
2	80.00'	40° 34' 08"	56.64'	29.57'	55.47'
3	120.00'	09° 06' 56"	19.09'	9.57'	19.07'
4	120.00'	31° 27' 12"	65.88'	33.79'	65.05'
5	25.00'	89° 53' 54"	39.23'	24.96'	35.32'
6	25.00'	90° 06' 06"	39.31'	25.04'	35.39'
7	49.70'	66° 47' 47"	57.94'	32.77'	54.72'
8	50.30'	42° 41' 26"	37.48'	19.66'	36.62'
9	50.30'	125° 14' 17"	109.95'	97.12'	89.33'
10	50.30'	78° 52' 04"	69.24'	41.37'	63.90'

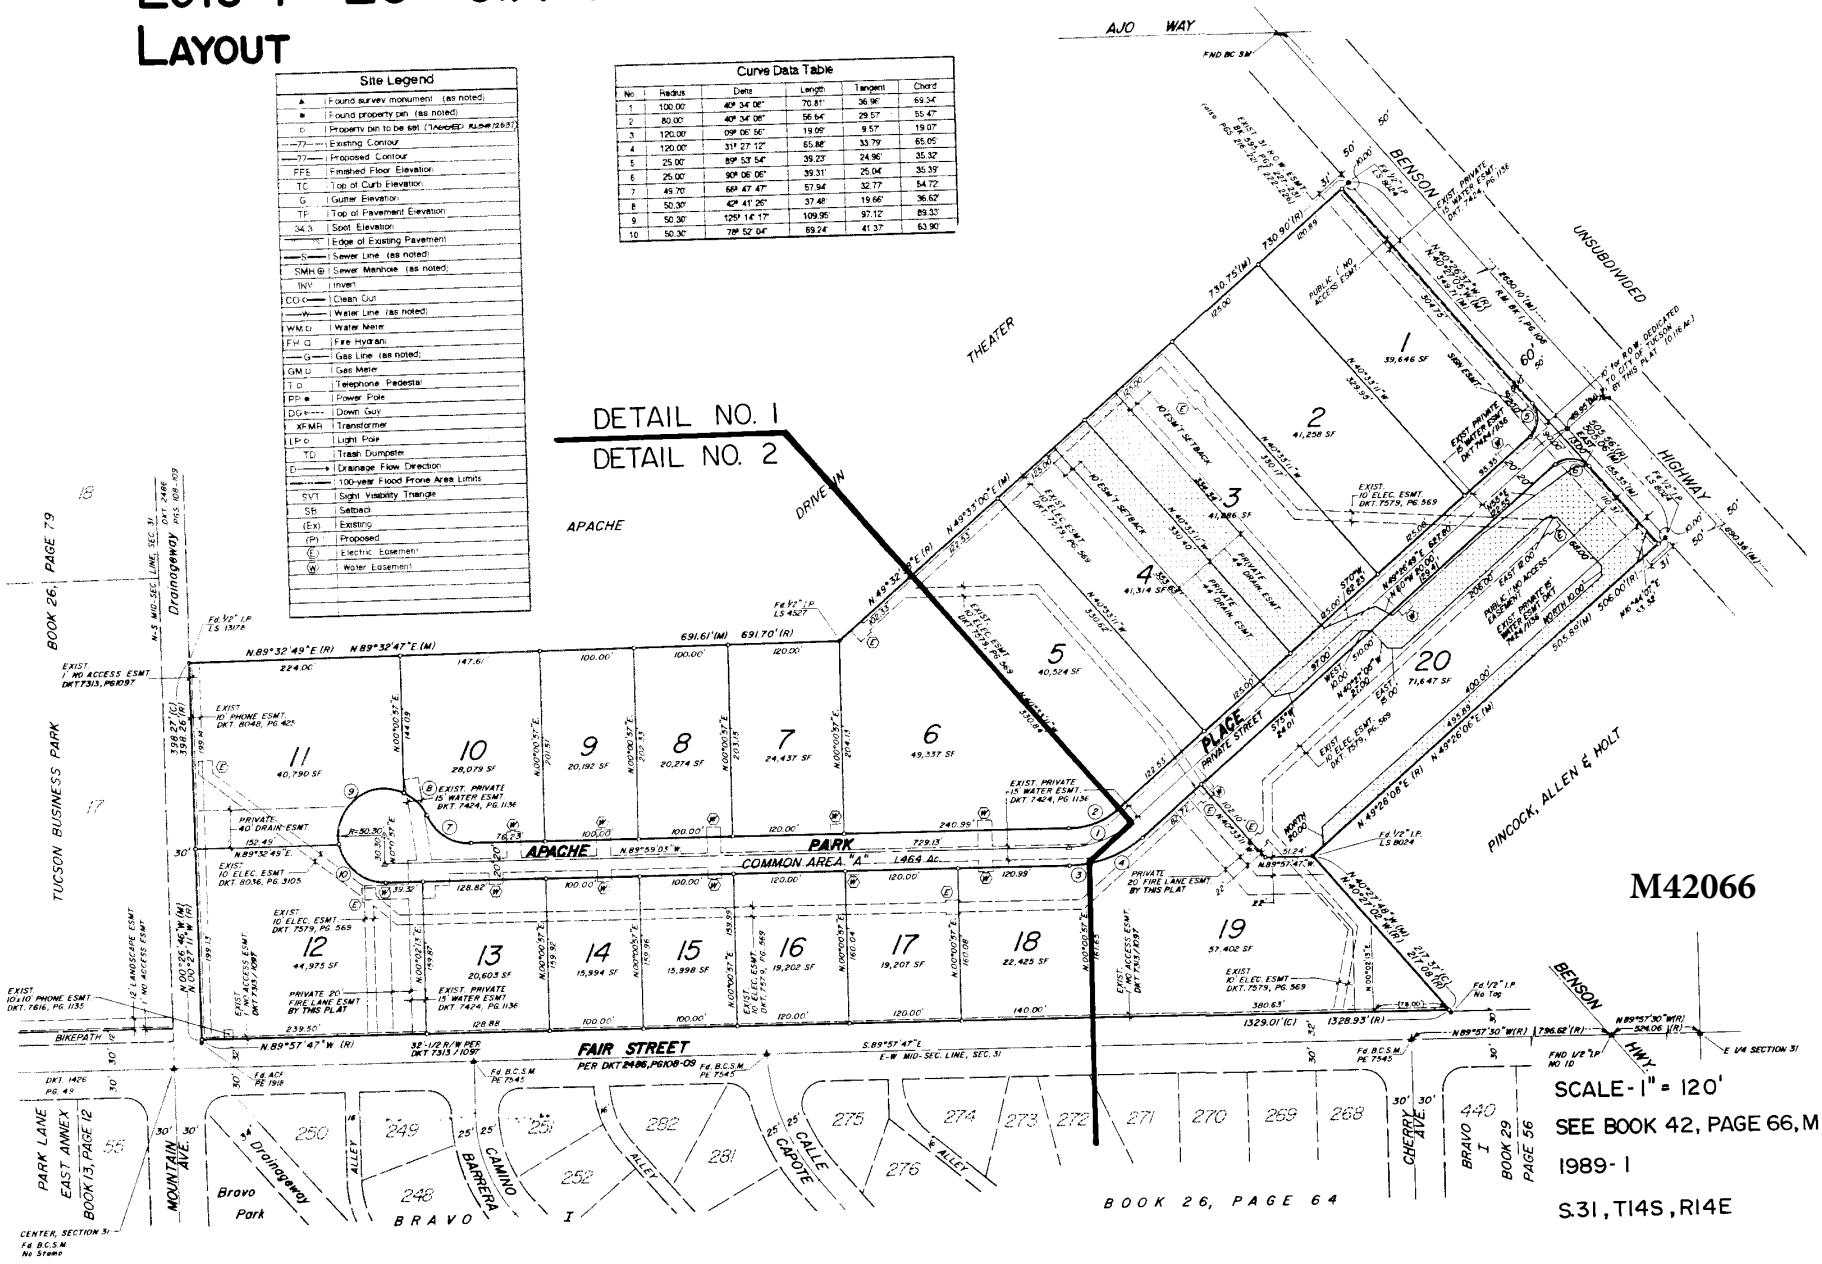

M42066

SCALE - 1" = 120'

SEE BOOK 42, PAGE 66, M&P

1989-1

S.31, T14S, R14E