ASSESSOR'S RECORD MAP

137-19

MOUNTAINSIDE VILLAGE NO. 2

LOTS 1-27, ~~COMMON AREA A & B~~ SCRIVENER'S ERROR ~~9782~~ 0289

(RESUBDIVISION OF PORTION OF 37/022 M&P)

MOUNTAINSIDE VILLAGE
LOTS 1-189 AND COMMON AREAS A & B
BOOK 37, PAGE 022 M&P

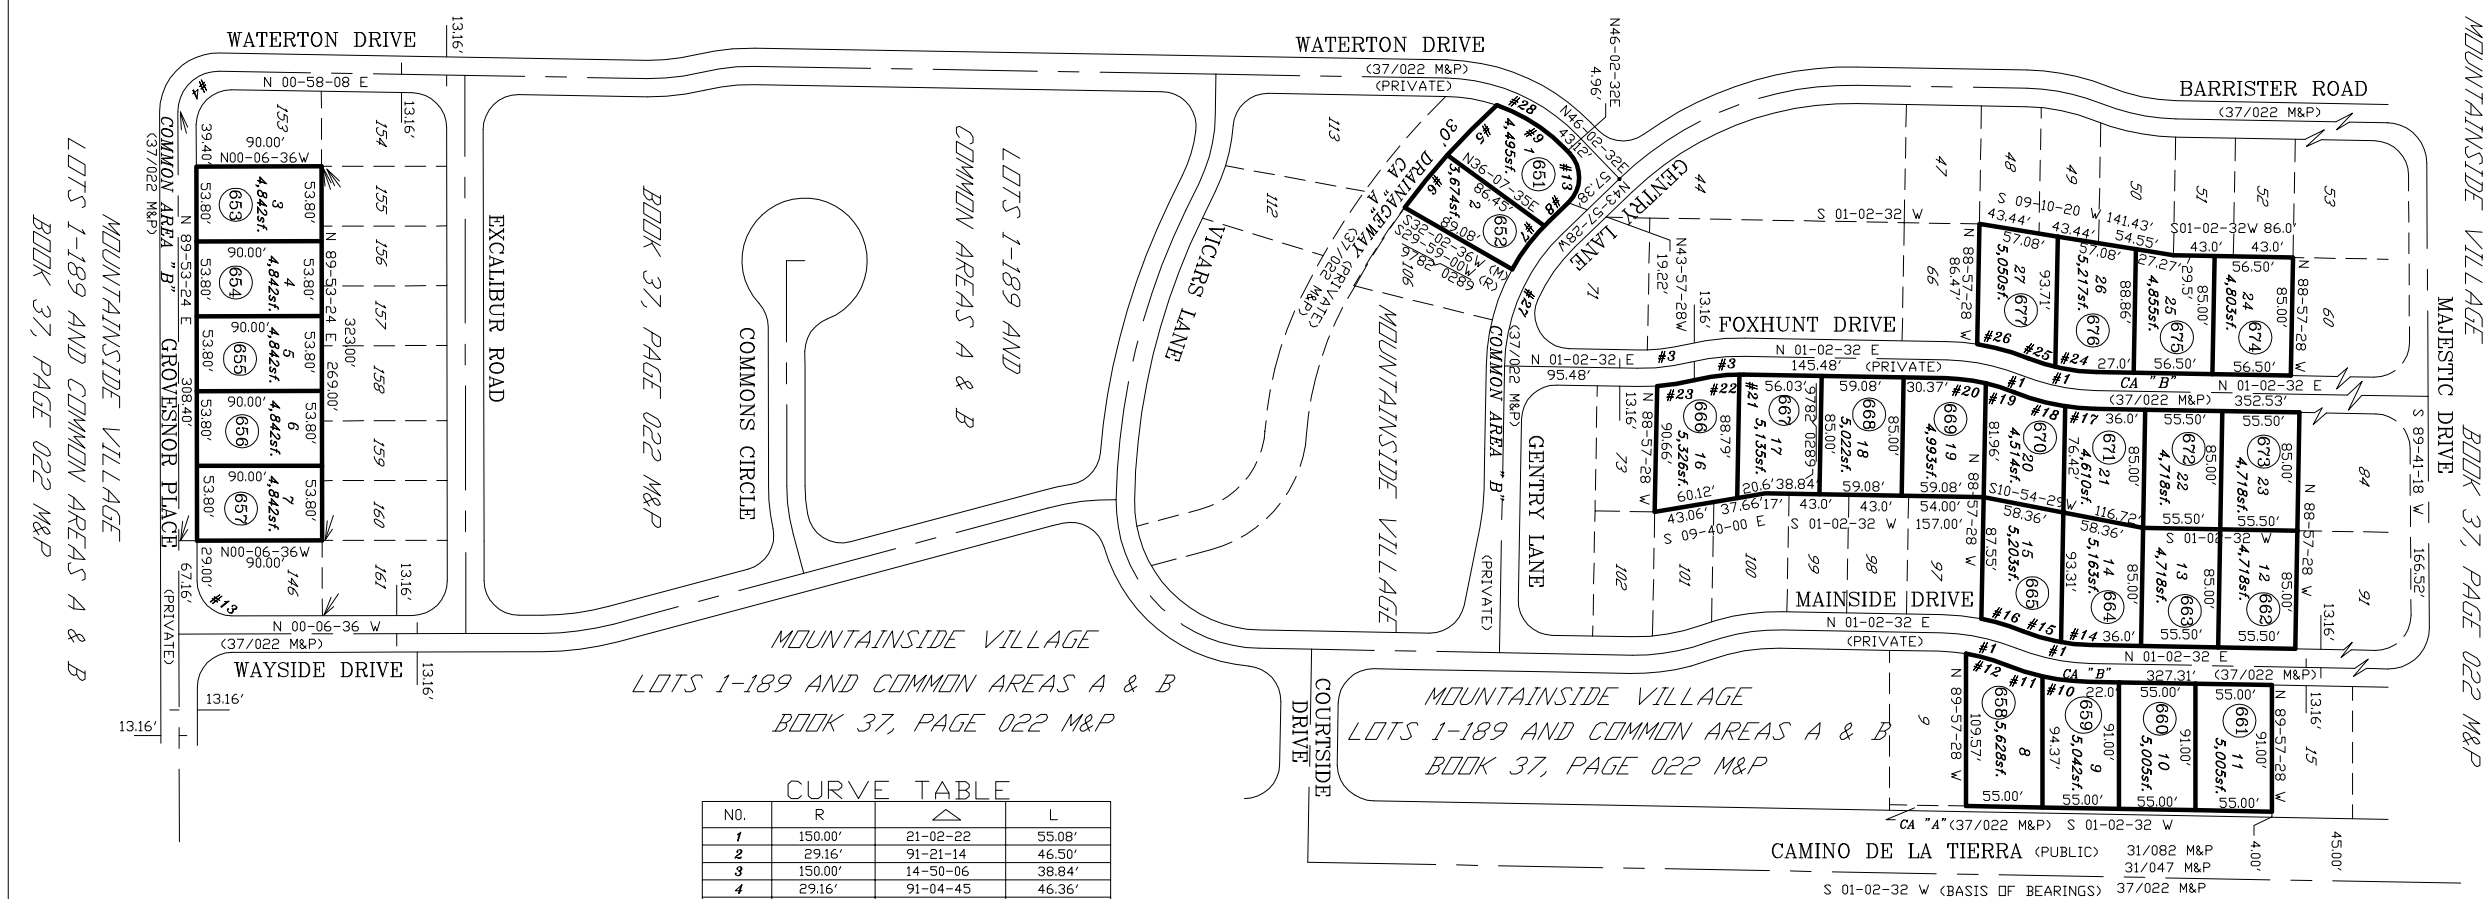

MOUNTAINSIDE VILLAGE
LOTS 1-189 AND COMMON AREAS A & B
BOOK 37, PAGE 022 M&P

MOUNTAINSIDE VILLAGE
LOTS 1-189 AND COMMON AREAS A & B
BOOK 37, PAGE 022 M&P

MOUNTAINSIDE VILLAGE
LOTS 1-189 AND COMMON AREAS A & B
BOOK 37, PAGE 022 M&P

CURVE TABLE

NO.	R	△	L
1	150.00′	21-02-22	55.08′
2	29.16′	91-21-14	46.50′
3	150.00′	14-50-06	38.84′
4	29.16′	91-04-45	46.36′
5	500.00′	05-47-04	50.48′
6	500.00′	05-12-23	45.44′
7	148.16′	15-07-31	39.11′
8	148.16′	01-56-01	5.00′
9	121.84′	27-22-48	58.22′
10	163.16′	11-40-08	33.23′
11	136.84′	12-45-39	30.48′
12	163.16′	09-22-14	26.68′
13	25.00′	90-00-00	39.27′
14	136.84′	09-02-23	21.59′
15	136.84′	11-59-59	28.66′
16	163.36′	10-54-25	31.06′
17	163.16′	07-34-16	21.56′
18	163.16′	13-28-06	38.35′
19	136.84′	08-55-48	21.33′
20	136.84′	12-06-34	28.92′
21	136.84′	01-16-44	3.05′
22	136.84′	13-33-22	32.38′
23	163.16′	09-40-23	27.54′
24	136.84′	12-26-58	29.73′
25	136.84′	08-35-24	20.52′
26	163.16′	13-23-45	38.15′
27	135.00′	45-00-00	106.03′
28	135.00′	45-04-24	106.20′

pima county assessor

SEE BOOK 45 PAGE 069 M&P
1995-1

S08,T15S,R13E

:\MP45\45069- 08/11/94

0 50 100 150 200
FEET