ASSESSOR'S RECORD MAP

225-02

LAS LINDAS
LOTS 1-76 & COMMON AREA A & B

UNSUBDIVIDED

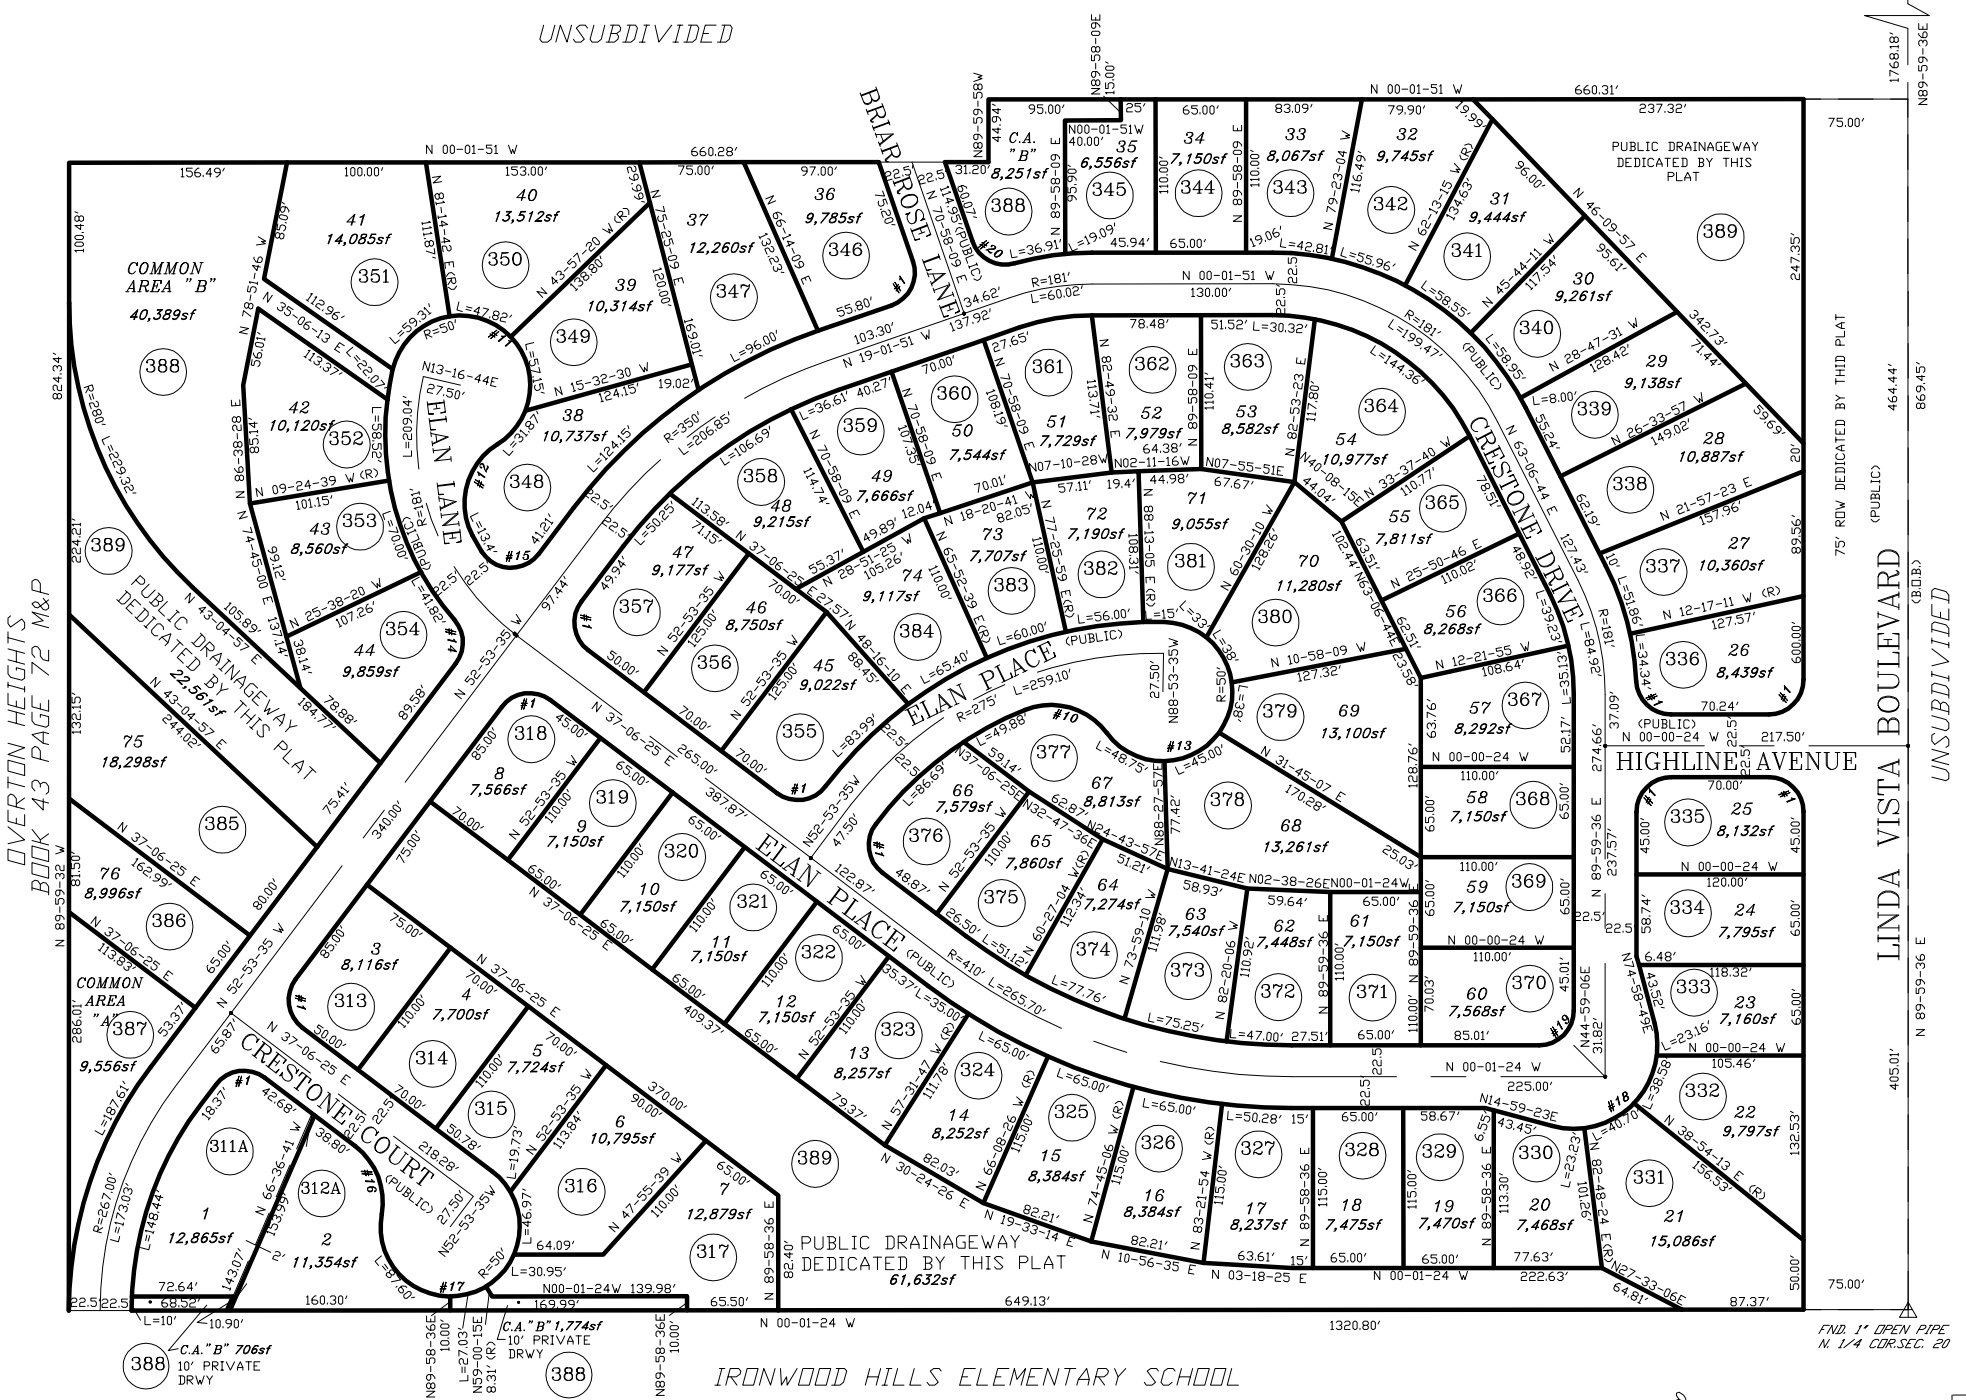

CURVE TABLE

NO.	R	△	L
1	25.00'	90-00-00	39.27'
2	NOT USED ON ASR MAP SEE ORIGINAL PLAT		
3	NOT USED ON ASR MAP SEE ORIGINAL PLAT		
4	NOT USED ON ASR MAP SEE ORIGINAL PLAT		
5	NOT USED ON ASR MAP SEE ORIGINAL PLAT		
6	NOT USED ON ASR MAP SEE ORIGINAL PLAT		
7	NOT USED ON ASR MAP SEE ORIGINAL PLAT		
8	NOT USED ON ASR MAP SEE ORIGINAL PLAT		
9	NOT USED ON ASR MAP SEE ORIGINAL PLAT		
10	50.00'	75-20-23	65.75'
11	50.00'	224-47-01	196.16'
12	50.00'	85-16-06	74.41'
13	50.00'	22-19-48	202.75'
14	25.00'	78-00-07	34.03'
15	25.00'	110-50-34	48.36'
16	50.00'	63-15-23	55.20'
17	50.00'	243-15-23	212.28'
18	60.00'	120-00-34	125.67'
19	25.00'	89-59-00	39.26'
20	25.00'	86-46-06	37.68'
21	NOT USED ON ASR MAP SEE ORIGINAL PLAT		

SEE BOOK 46 PAGE 076 M&P
1998-1

S20,T12S,R13E

:\MP46\46076- 04/01/98 RCW

0 50 100 150 200
FEET

CCS

county of assessor