ASSESSOR'S RECORD MAP

226-10

PARCEL 23 CONTINENTAL RANCH
LOTS 1-74 &
COMMON AREAS A, B & C

CURVE TABLE

NO.	R	△	L
1	51.00′	05-31-01	4.91′
2	51.00′	20-03-57	17.86′
3	51.00′	02-54-18	2.59′
4	51.00′	22-40-41	20.19′
5	51.00′	36-25-54	32.43′
6	51.00′	37-22-53	33.27′
7	51.00′	16-11-19	14.41′
8	51.00′	09-23-40	8.36′
9	51.00′	06-43-23	5.98′
10	51.00′	18-51-35	16.79′
11	51.00′	36-26-53	32.44′
12	51.00′	23-17-58	20.74′
13	51.00′	02-17-01	2.03′
14	51.00′	04-55-19	4.38′
15	51.00′	37-11-50	33.11′
16	51.00′	20-41-43	18.42′
17	51.00′	26-30-07	23.59′
18	51.00′	09-51-46	8.78′
19	25.00′	90-00-00	39.27′
20	51.00′	25-34-59	22.77′
21	25.00′	90-00-00	39.27′
22	25.00′	90-00-00	39.27′
23	51.00′	23-34-59	22.77′
24	51.00′	25-34-59	22.77′
25	51.00′	25-34-59	22.77′
26	51.00′	25-34-59	22.77′
27	51.00′	25-34-59	22.77′
28	51.00′	25-34-59	22.77′
29	25.00′	90-00-00	39.27′
30	25.00′	90-00-00	39.27′
31	25.00′	89-32-14	39.07′
32	25.00′	90-27-46	39.47′
33	25.00′	90-00-00	39.27′
34	25.00′	90-00-00	39.27′
35	25.00′	89-32-14	39.07′
36	25.00′	90-27-46	39.47′
37	25.00′	90-00-00	39.27′
38	51.00′	140-42-11	125.24′
39	51.00′	25-34-59	22.77′
40	51.00′	25-34-59	22.77′
41	51.00′	141-37-44	126.07′
42	51.00′	25-34-59	22.77′
43	51.00′	25-34-59	22.77′
44	51.00′	140-42-11	125.24′
45	51.00′	25-34-59	22.77′
46	51.00′	141-37-44	126.07′
47	51.00′	141-09-58	125.65′
48	51.00′	141-09-58	125.65′

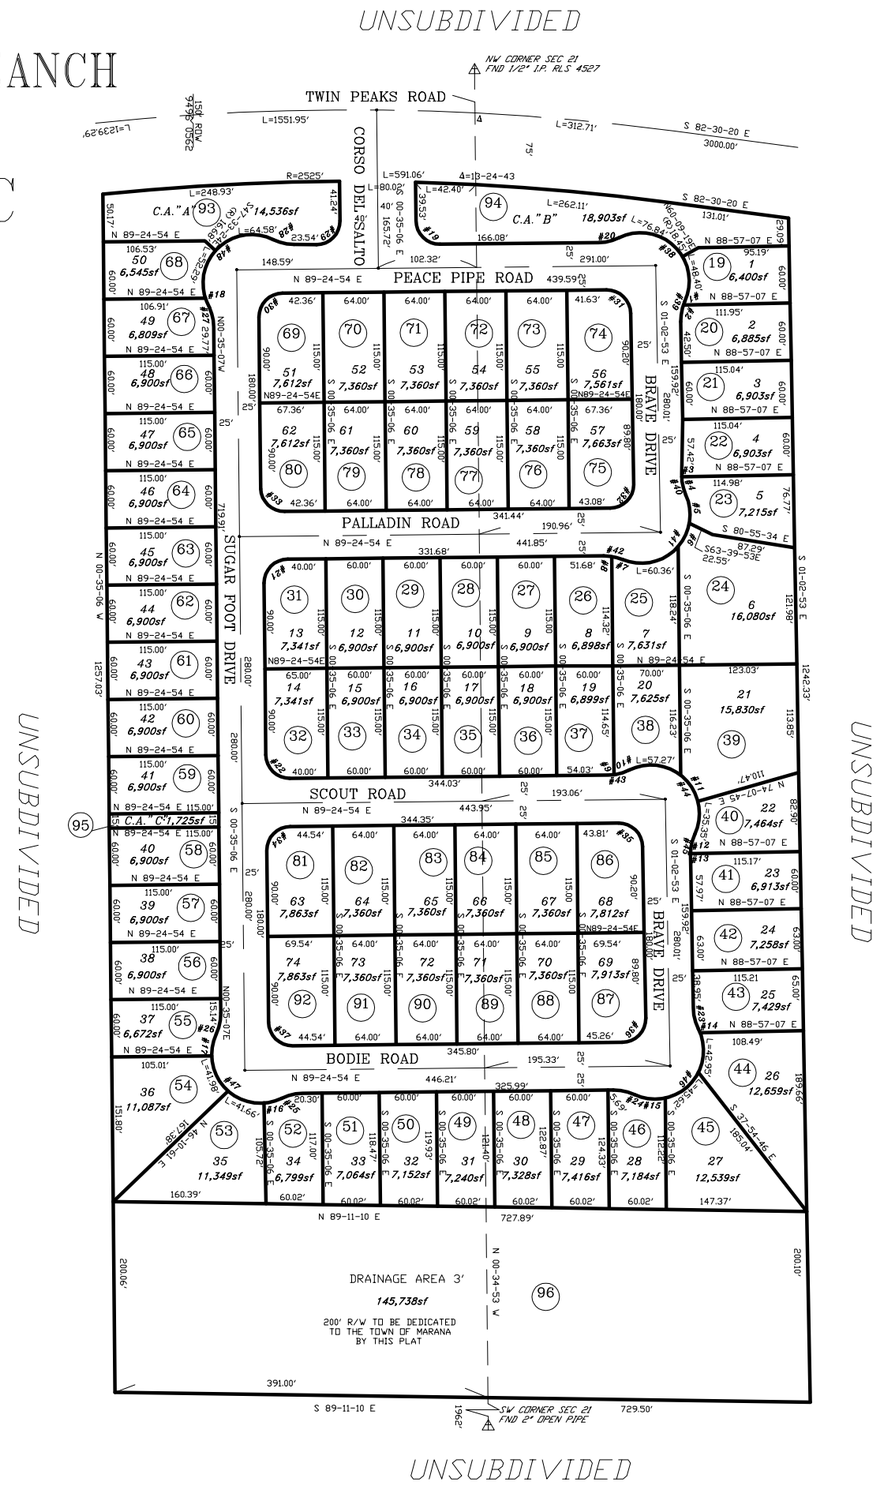

THE FOLLOWING STREET-NAMES WERE CHANGED DUE TO A SCRIVENER/S ERROR: 106951304

FORMERLY	NOW
VIA DELLA SONATA	PEACE PIPE ROAD
VIA DEL PIACERE	PALLIDIN ROAD
STRADA DELLA RIMESSA	HEADDRESS DRIVE
PASSEGGIATA NOTTURNA	SUGAR FOOT DRIVE
VIA DEL CALDO	BODIE DRIVE
STRADA DEL BURTONE	BRAVE DRIVE

THE FOLLOWING STREET-NAMES WERE CHANGED DUE TO A SCRIVENER/S ERROR: 10870 2133

FORMERLY	NOW
VIA DELLA SERENATA	SCOUT ROAD

pima county assessor

SEE BOOK 49 PAGE 003 M&P
SCRIVENERS ERROR DKT#10525/0664
1997-3
S20,S21,T12S,R12E

:\MP49\49003- 09/09/98

0 75 150 225 300
FEET

CCS