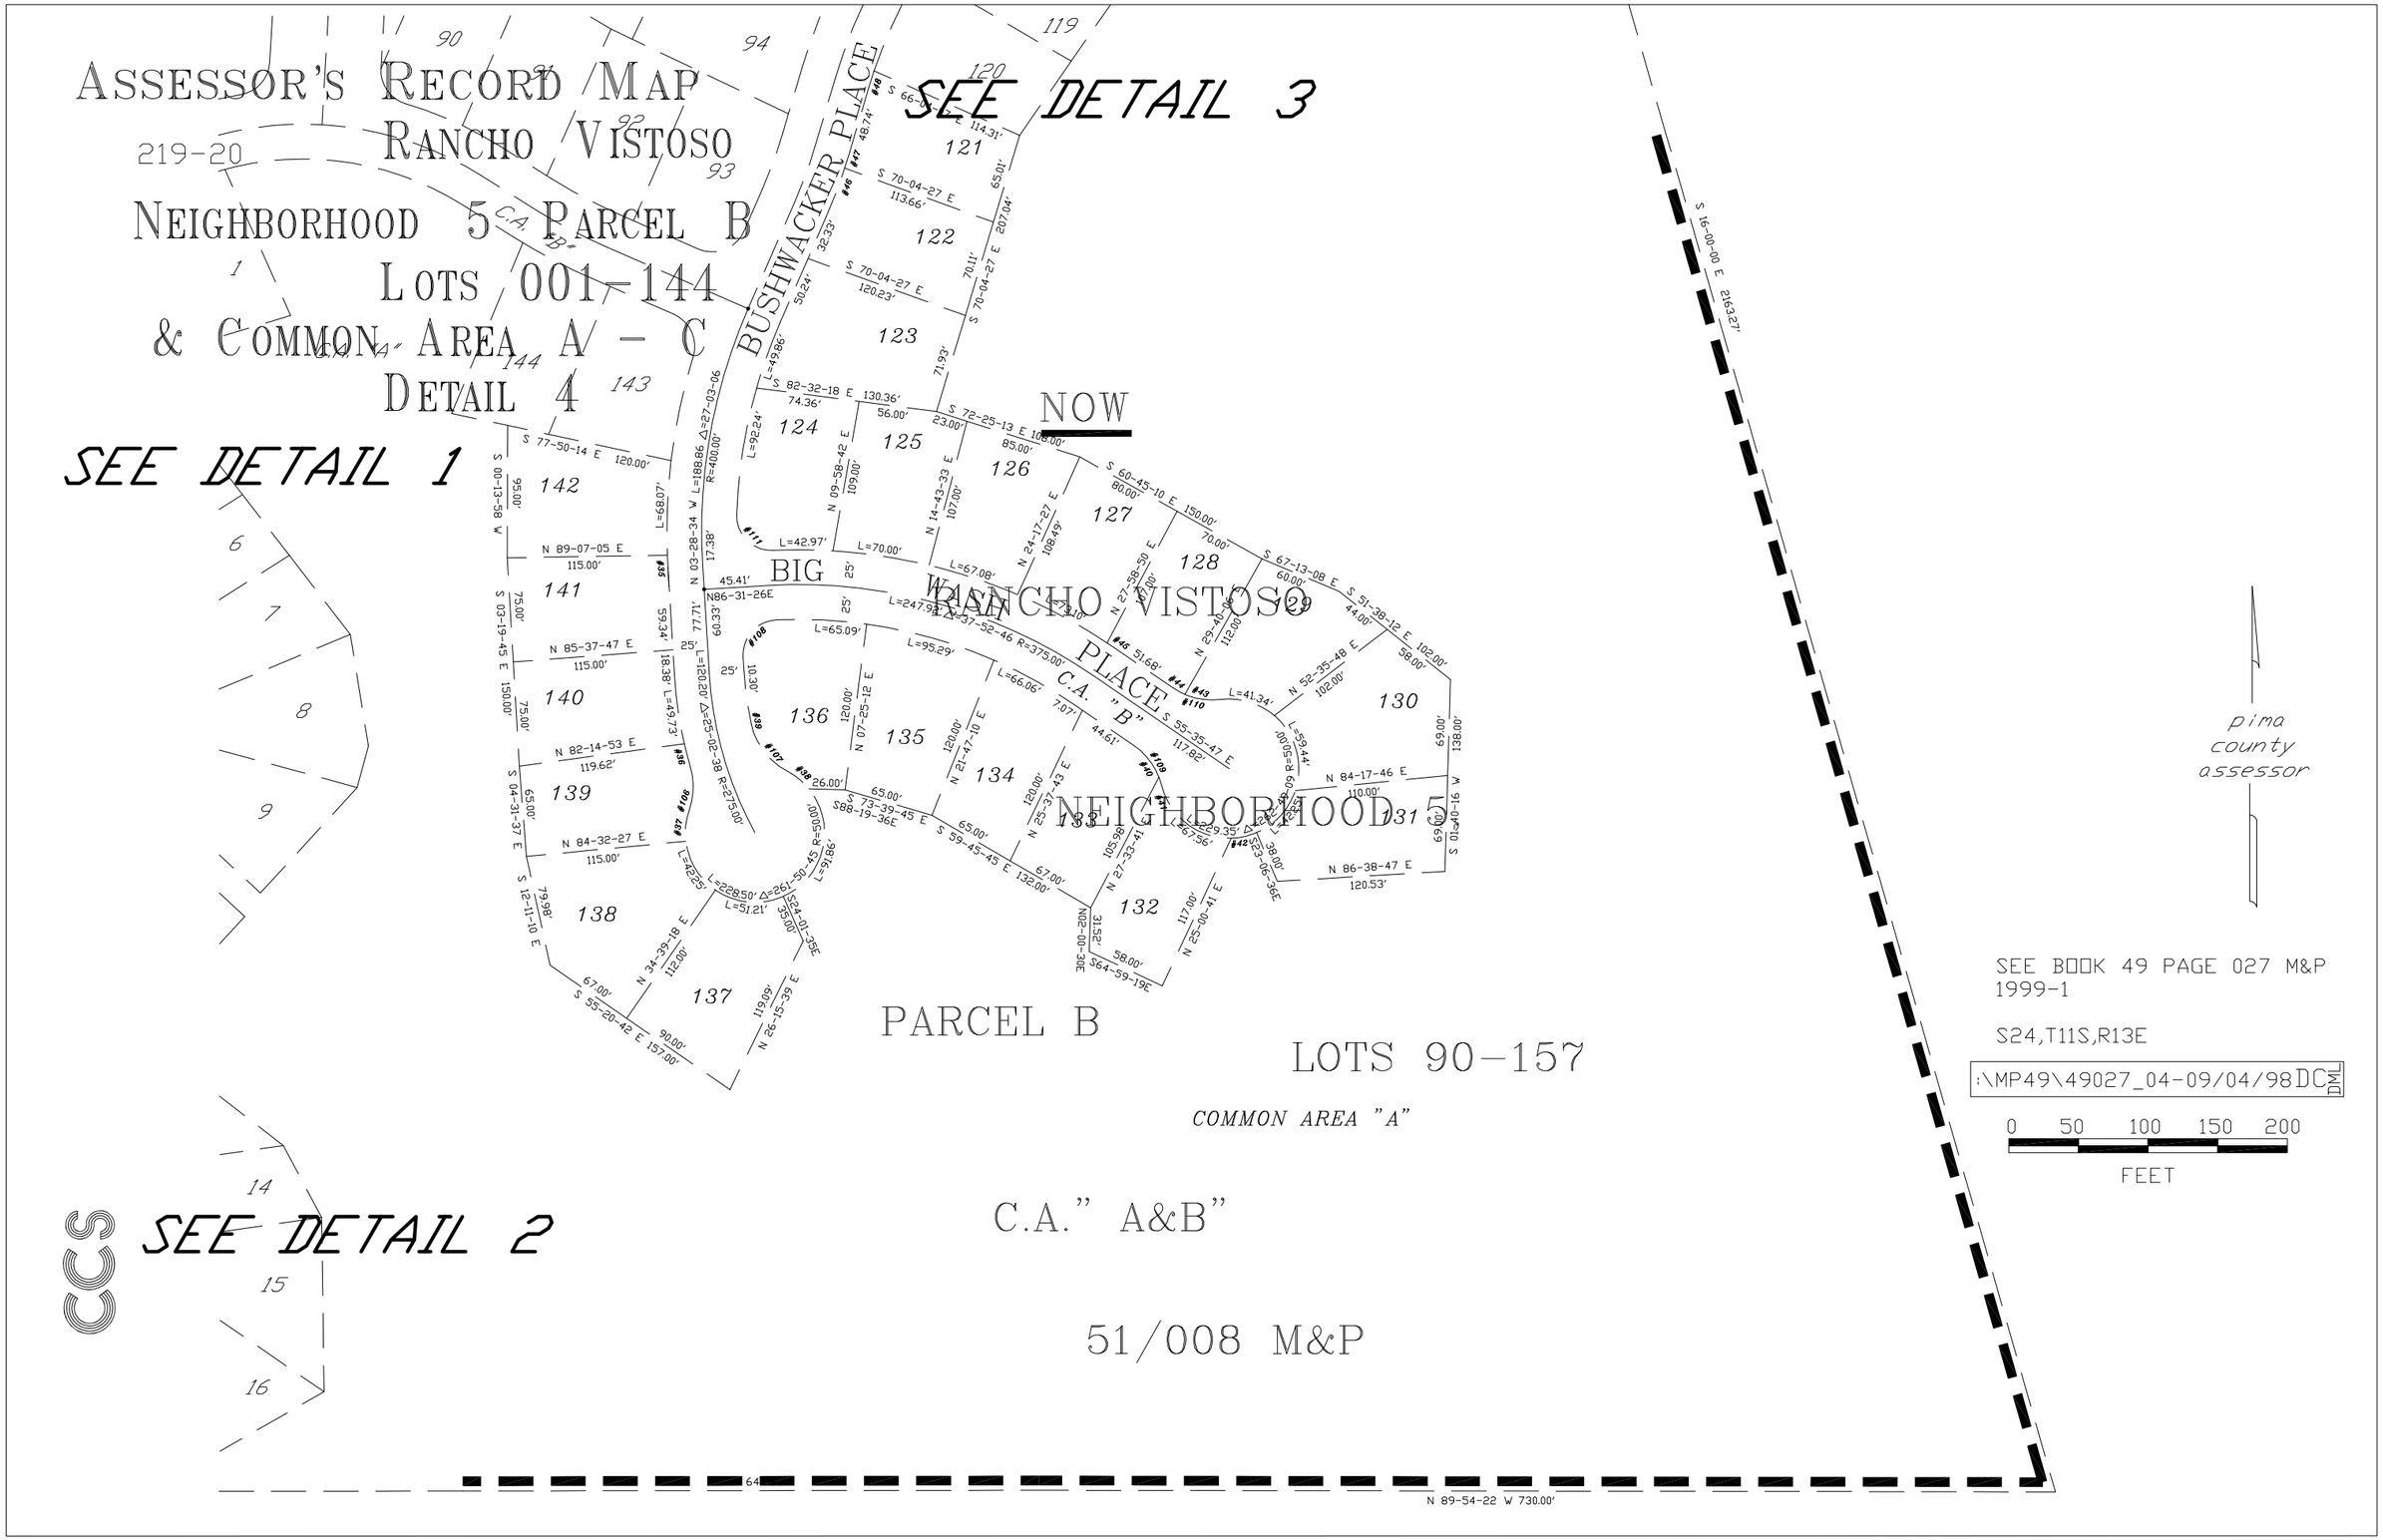

ASSESSOR'S RECORD MAP
RANCHO VISTOSO
NEIGHBORHOOD 5 PARCEL B
LOTS 001-144
& COMMON AREA A - C
DETAIL 4
SEE DETAIL 1
SEE DETAIL 2
SEE DETAIL 3
219-20
BUSHWACKER PLACE
BIG WASH PLACE
C.A. "B"
NOW
RANCHO VISTOSO
NEIGHBORHOOD 5
PARCEL B
LOTS 90-157
COMMON AREA "A"
C.A." A&B"
51/008 M&P
pima county assessor
SEE BOOK 49 PAGE 027 M&P
1999-1
S24,T11S,R13E
:\MP49\49027_04-09/04/98DC
0 50 100 150 200
FEET
N 89-54-22 W 730.00'