ASSESSOR'S RECORD MAP

219-19

VISTOSO GOLF CASITAS, A CONDOMINIUM
UNITS 101-126
UNITS 201-226
& COMMON ELEMENT A

DETAIL 1
GROUND FLOOR

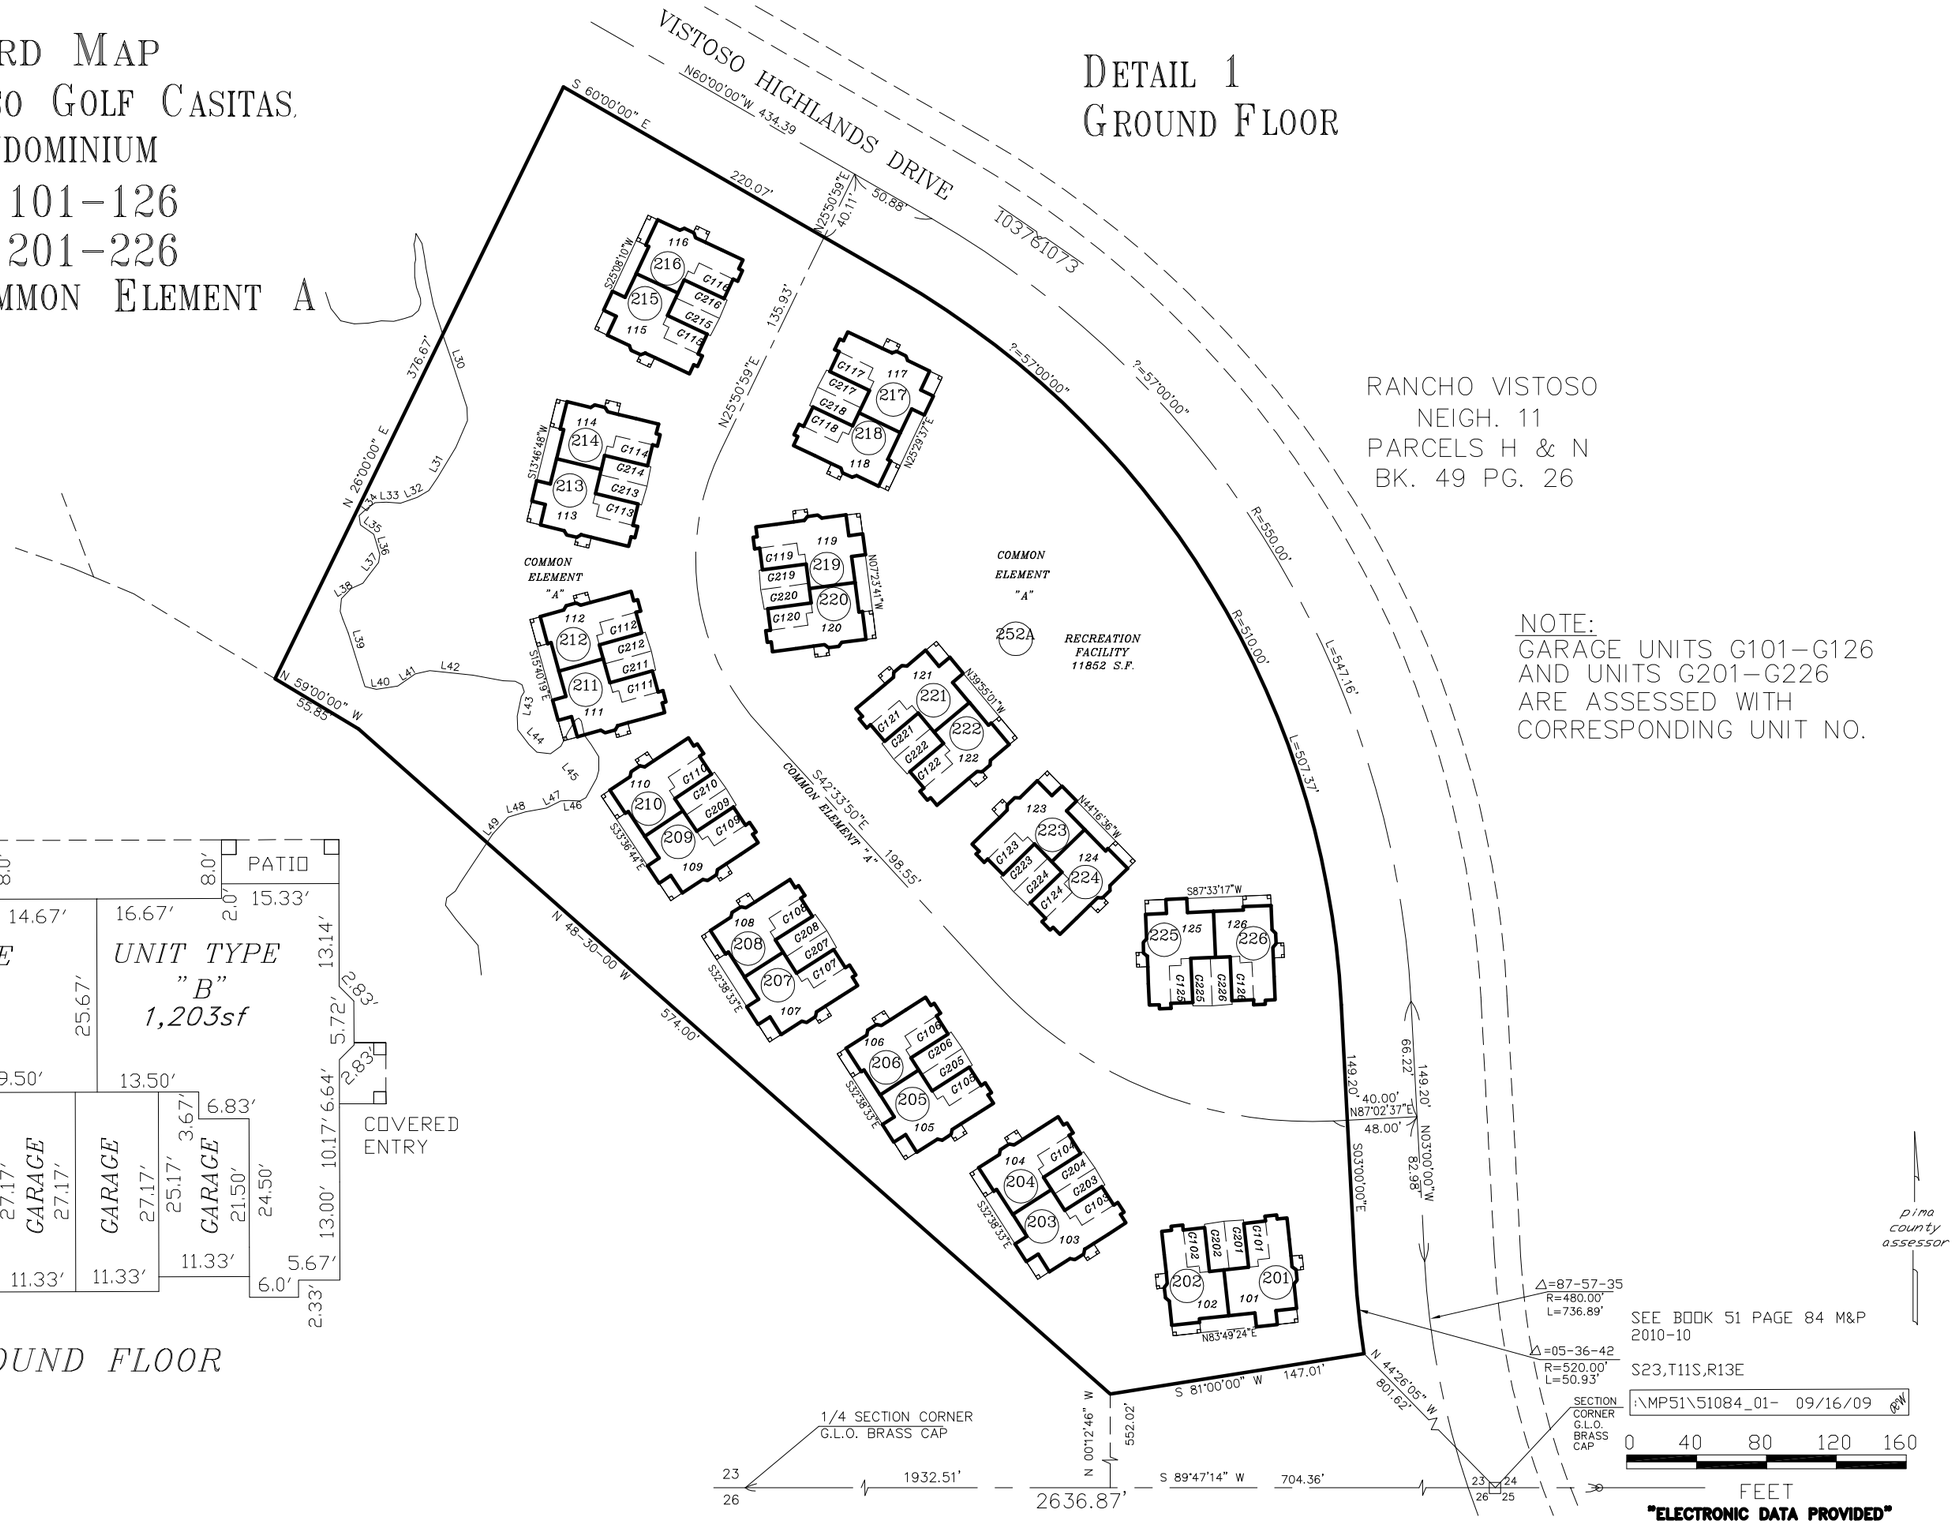

RANCHO VISTOSO
NEIGH. 11
PARCELS H & N
BK. 49 PG. 26

NOTE:
GARAGE UNITS G101-G126
AND UNITS G201-G226
ARE ASSESSED WITH
CORRESPONDING UNIT NO.

△=87-57-35
R=480.00'
L=736.89'

△=05-36-42
R=520.00'
L=50.93'

SEE BOOK 51 PAGE 84 M&P
2010-10

S23,T11S,R13E

:\MP51\51084_01- 09/16/09

"ELECTRONIC DATA PROVIDED"

LINE TABLE

LINE #	BEARING	DISTANCE
L30	S 18-08-24 E	49.26'
L31	S 28-44-19 W	48.38'
L32	N 66-07-51 E	17.75'
L33	S 89-05-29 E	14.61'
L34	N 41-51-21 E	14.22'
L35	S 49-35-43 E	11.55'
L36	S 14-32-38 E	14.71'
L37	N 37-51-19 E	18.92'
L38	S 56-04-29 W	14.49'
L39	S 16-34-04 E	53.51'
L40	N 84-39-45 E	18.42'
L41	N 58-56-07 E	17.72'
L42	S 82-24-57 E	58.17'
L43	N 11-06-40 E	25.19'
L44	S 44-33-16 E	28.67'
L45	S 39-47-56 E	27.52'
L46	N 86-14-21 E	12.46'
L47	N 62-48-10 E	9.13'
L48	N 76-58-18 E	22.61'
L49	S 39-29-29 W	18.93'

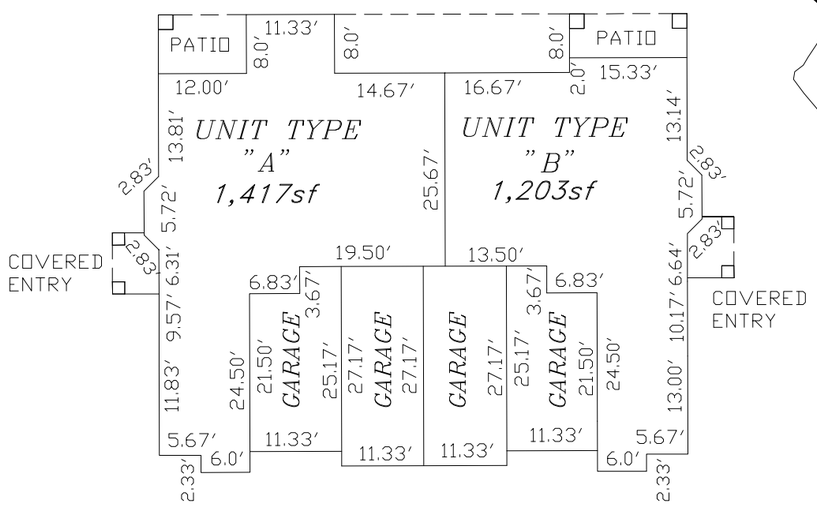

GROUND FLOOR

CCS