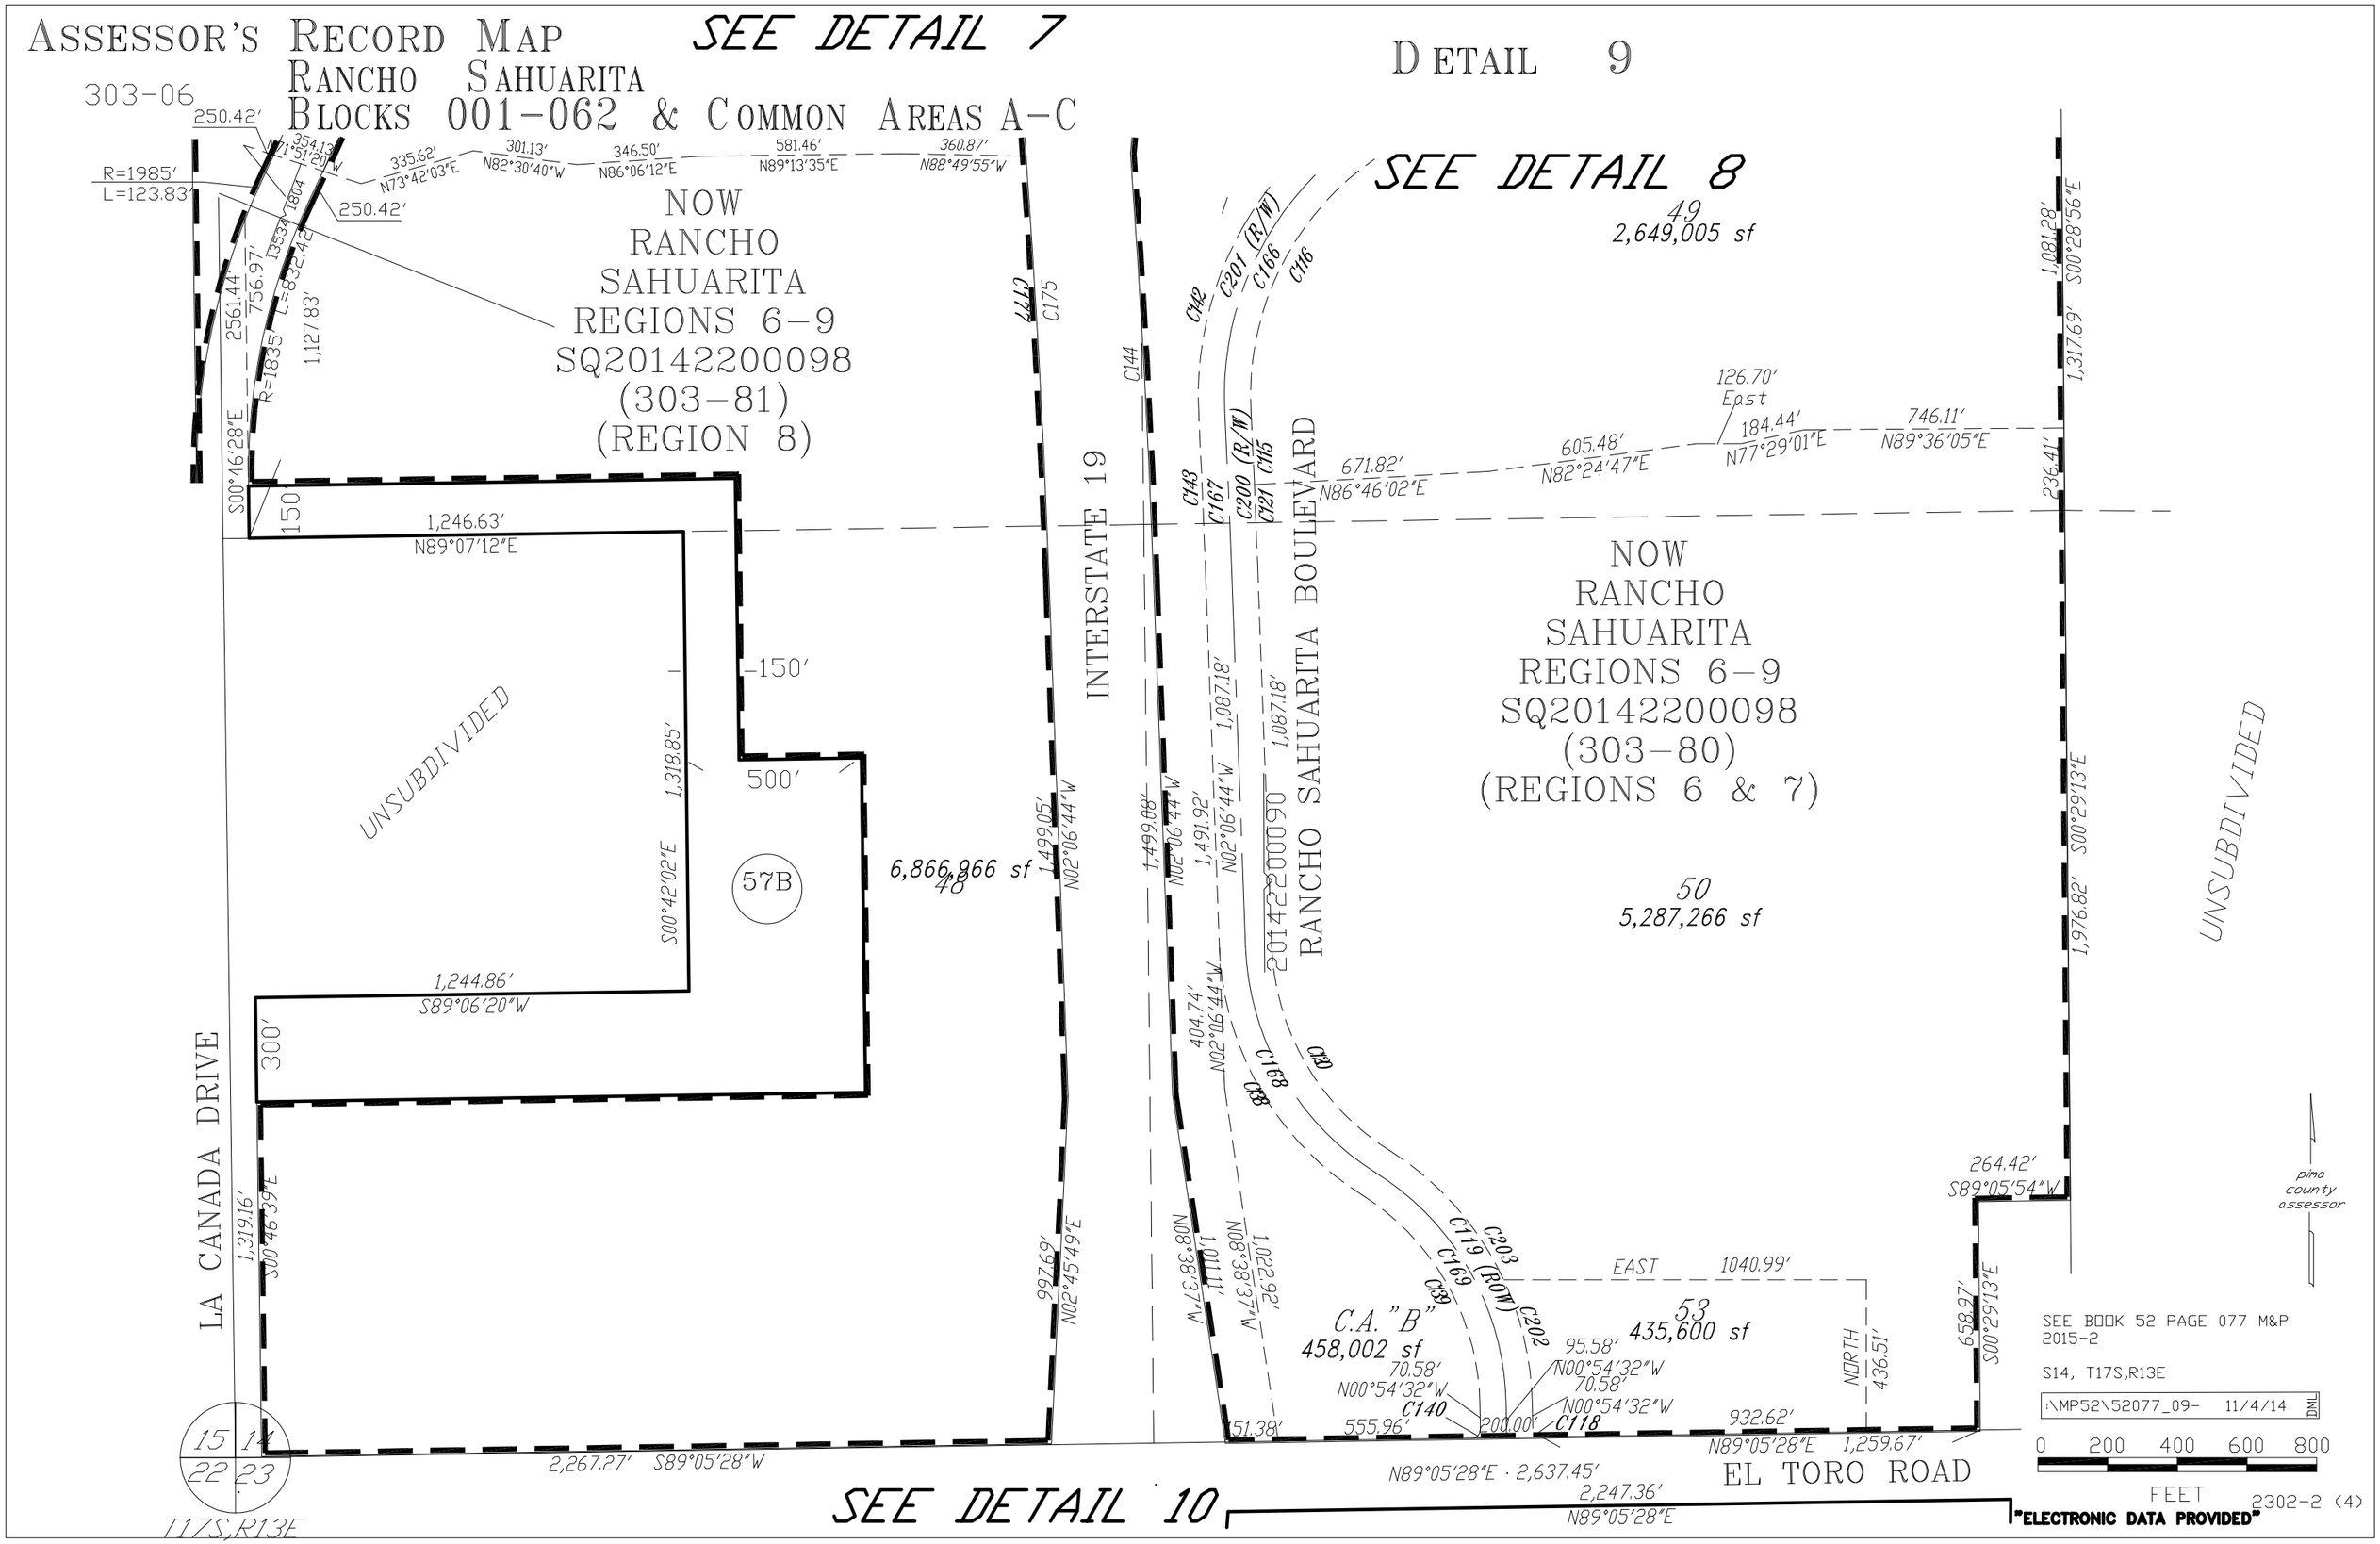
ASSESSOR'S RECORD MAP
RANCHO SAHUARITA
BLOCKS 001-062 & COMMON AREAS A-C
SEE DETAIL 7
DETAIL 9
SEE DETAIL 8
303-06
NOW RANCHO SAHUARITA REGIONS 6-9 SQ20142200098 (303-81) (REGION 8)
NOW RANCHO SAHUARITA REGIONS 6-9 SQ20142200098 (303-80) (REGIONS 6 & 7)
49
2,649,005 sf
50
5,287,266 sf
53
435,600 sf
48
6,866,866 sf
57B
C.A. "B"
458,002 sf
UNSUBDIVIDED
INTERSTATE 19
RANCHO SAHUARITA BOULEVARD
LA CANADA DRIVE
EL TORO ROAD
SEE DETAIL 10
SEE BOOK 52 PAGE 077 M&P 2015-2
S14, T17S,R13E
T17S,R13E
:\MP52\52077_09- 11/4/14
0 200 400 600 800
FEET
2302-2 (4)
"ELECTRONIC DATA PROVIDED"
pima county assessor