ASSESSOR'S RECORD MAP

305-24

SANTA RITA BEL AIR HILLS
LOTS 12-144, & COMMON AREA A

NOW
SANTA RITA RANCH

SANTA RITA BEL AIR HILLS
BOOK 52 PAGE 006 M&P

SANTA RITA BEL AIR HILLS
BOOK 52 PAGE 006 M&P

LOTS 1-359
56/77 M&P

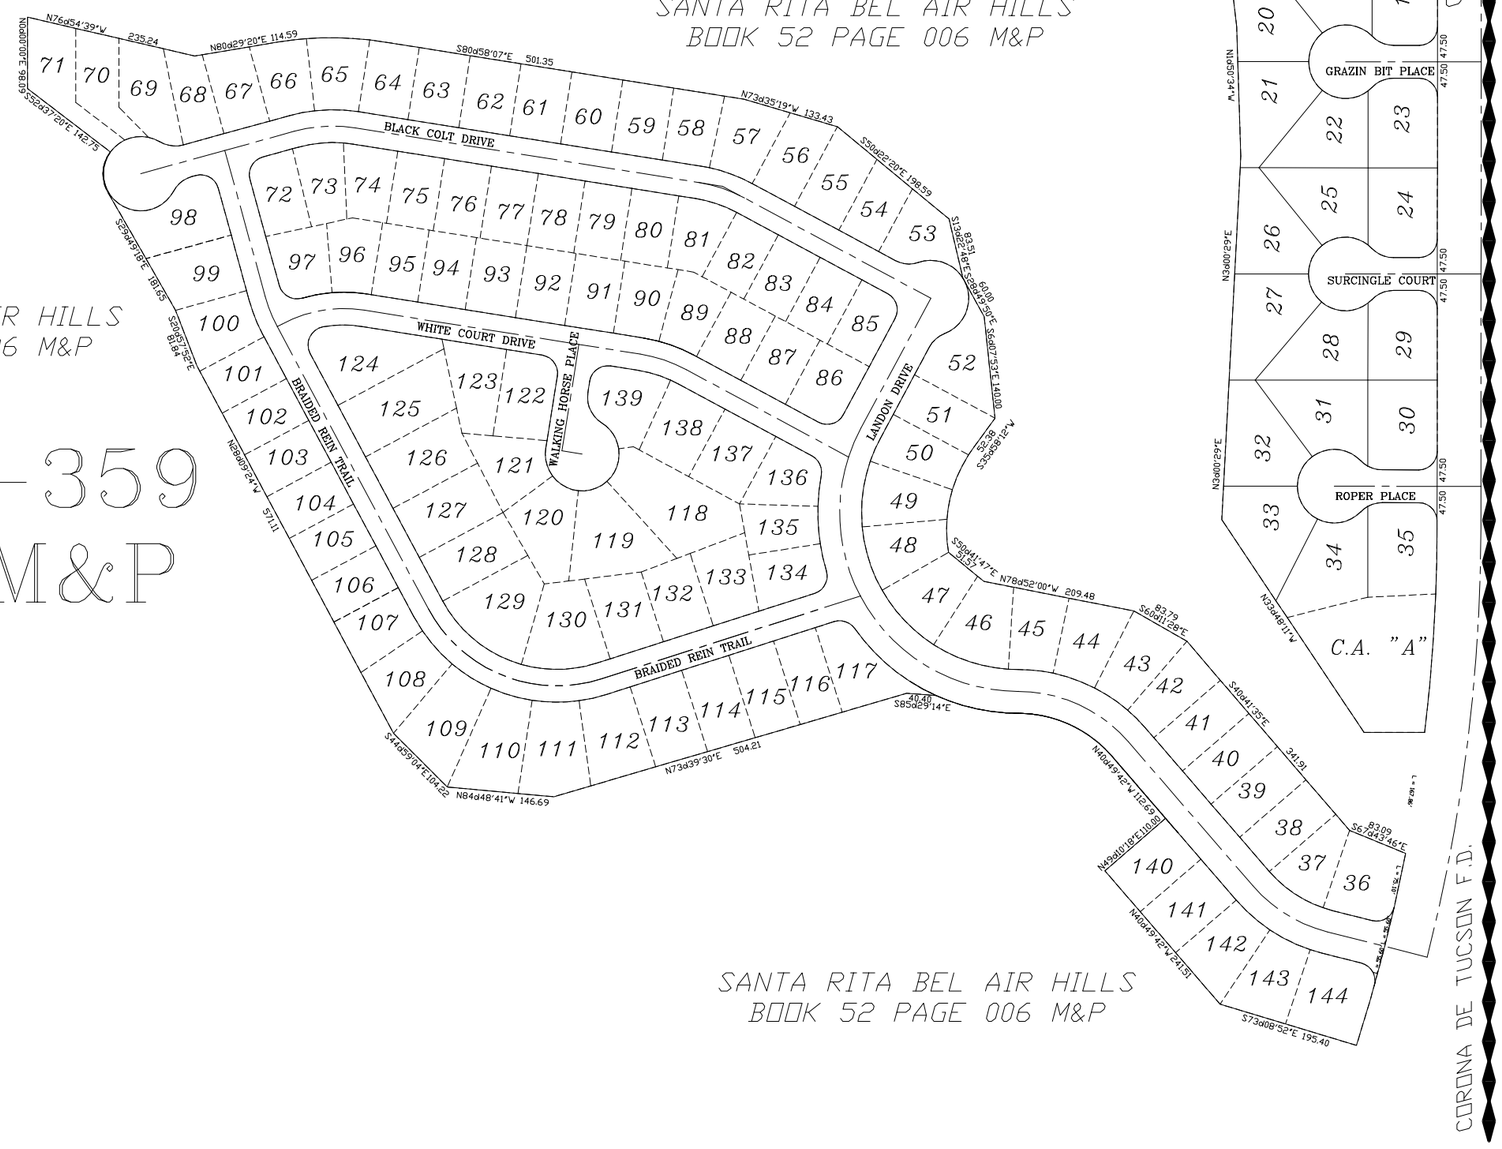

SANTA RITA BEL AIR HILLS
BOOK 52 PAGE 006 M&P

pima county assessor

SCRIV. ERR. DKT. 11304, PG. 1283

SEE BOOK 53 PAGE 021 M&P
2003-1

S13,T17S,R15E

:\MP53\53021- 06/30/03 DMI

0 100 200 300 400
FEET