ASSESSOR'S RECORD MAP

121-08

PIMA-WILMOT OFFICE PLAZA CONDOMINIUMS

BUILDING 1, UNITS 1-14
BUILDING 2, UNITS 1-5
BUILDING 3, UNITS 1-9
BUILDING 4, UNITS 1-6
BUILDING 5, UNITS 1
& COMMON AREA A

LAYOUT

(RESUB OF PORT. OF 04/49 M&P)

CURVE TABLE

NO.	R	△	L
1	25.00'	90-15-13	39.38'
2	25.00'	89-21-47	38.99'

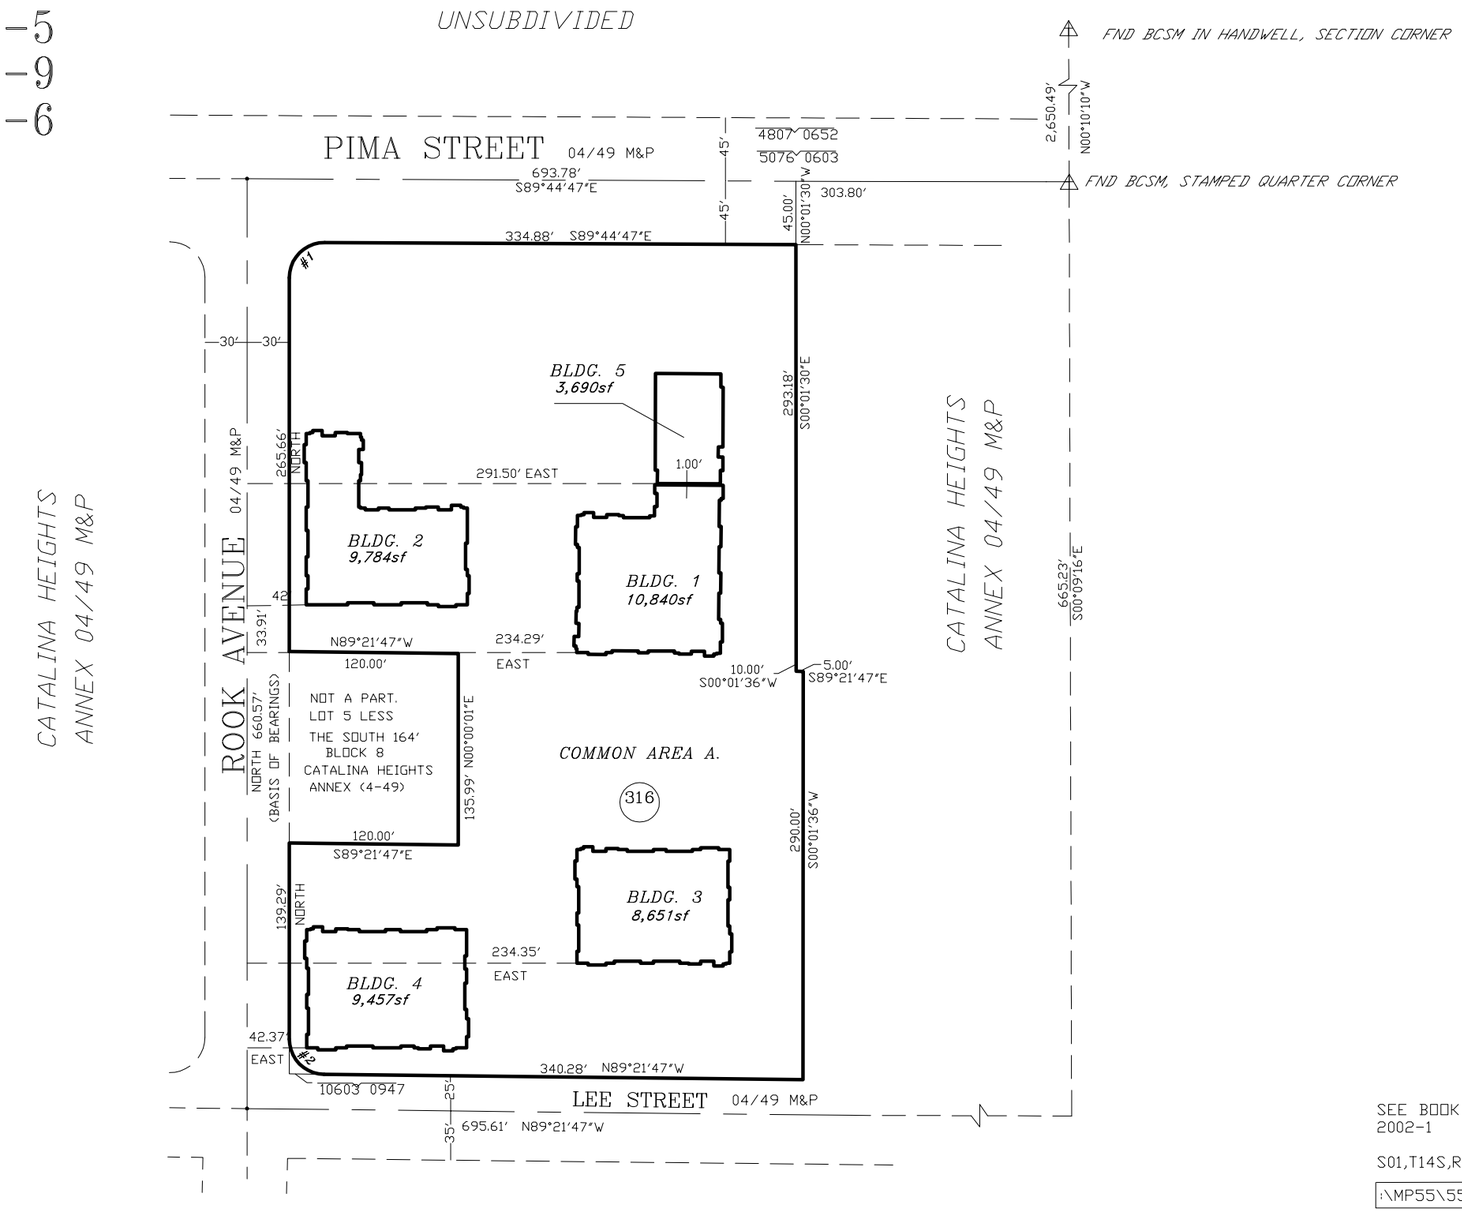

pima county assessor

SEE BOOK 55 PAGE 005 M&P
2002-1

S01,T14S,R14E

:\MP55\55005_LA- 04/30/02

0 50 100 150 200

FEET

"ELECTRONIC DATA PROVIDED"