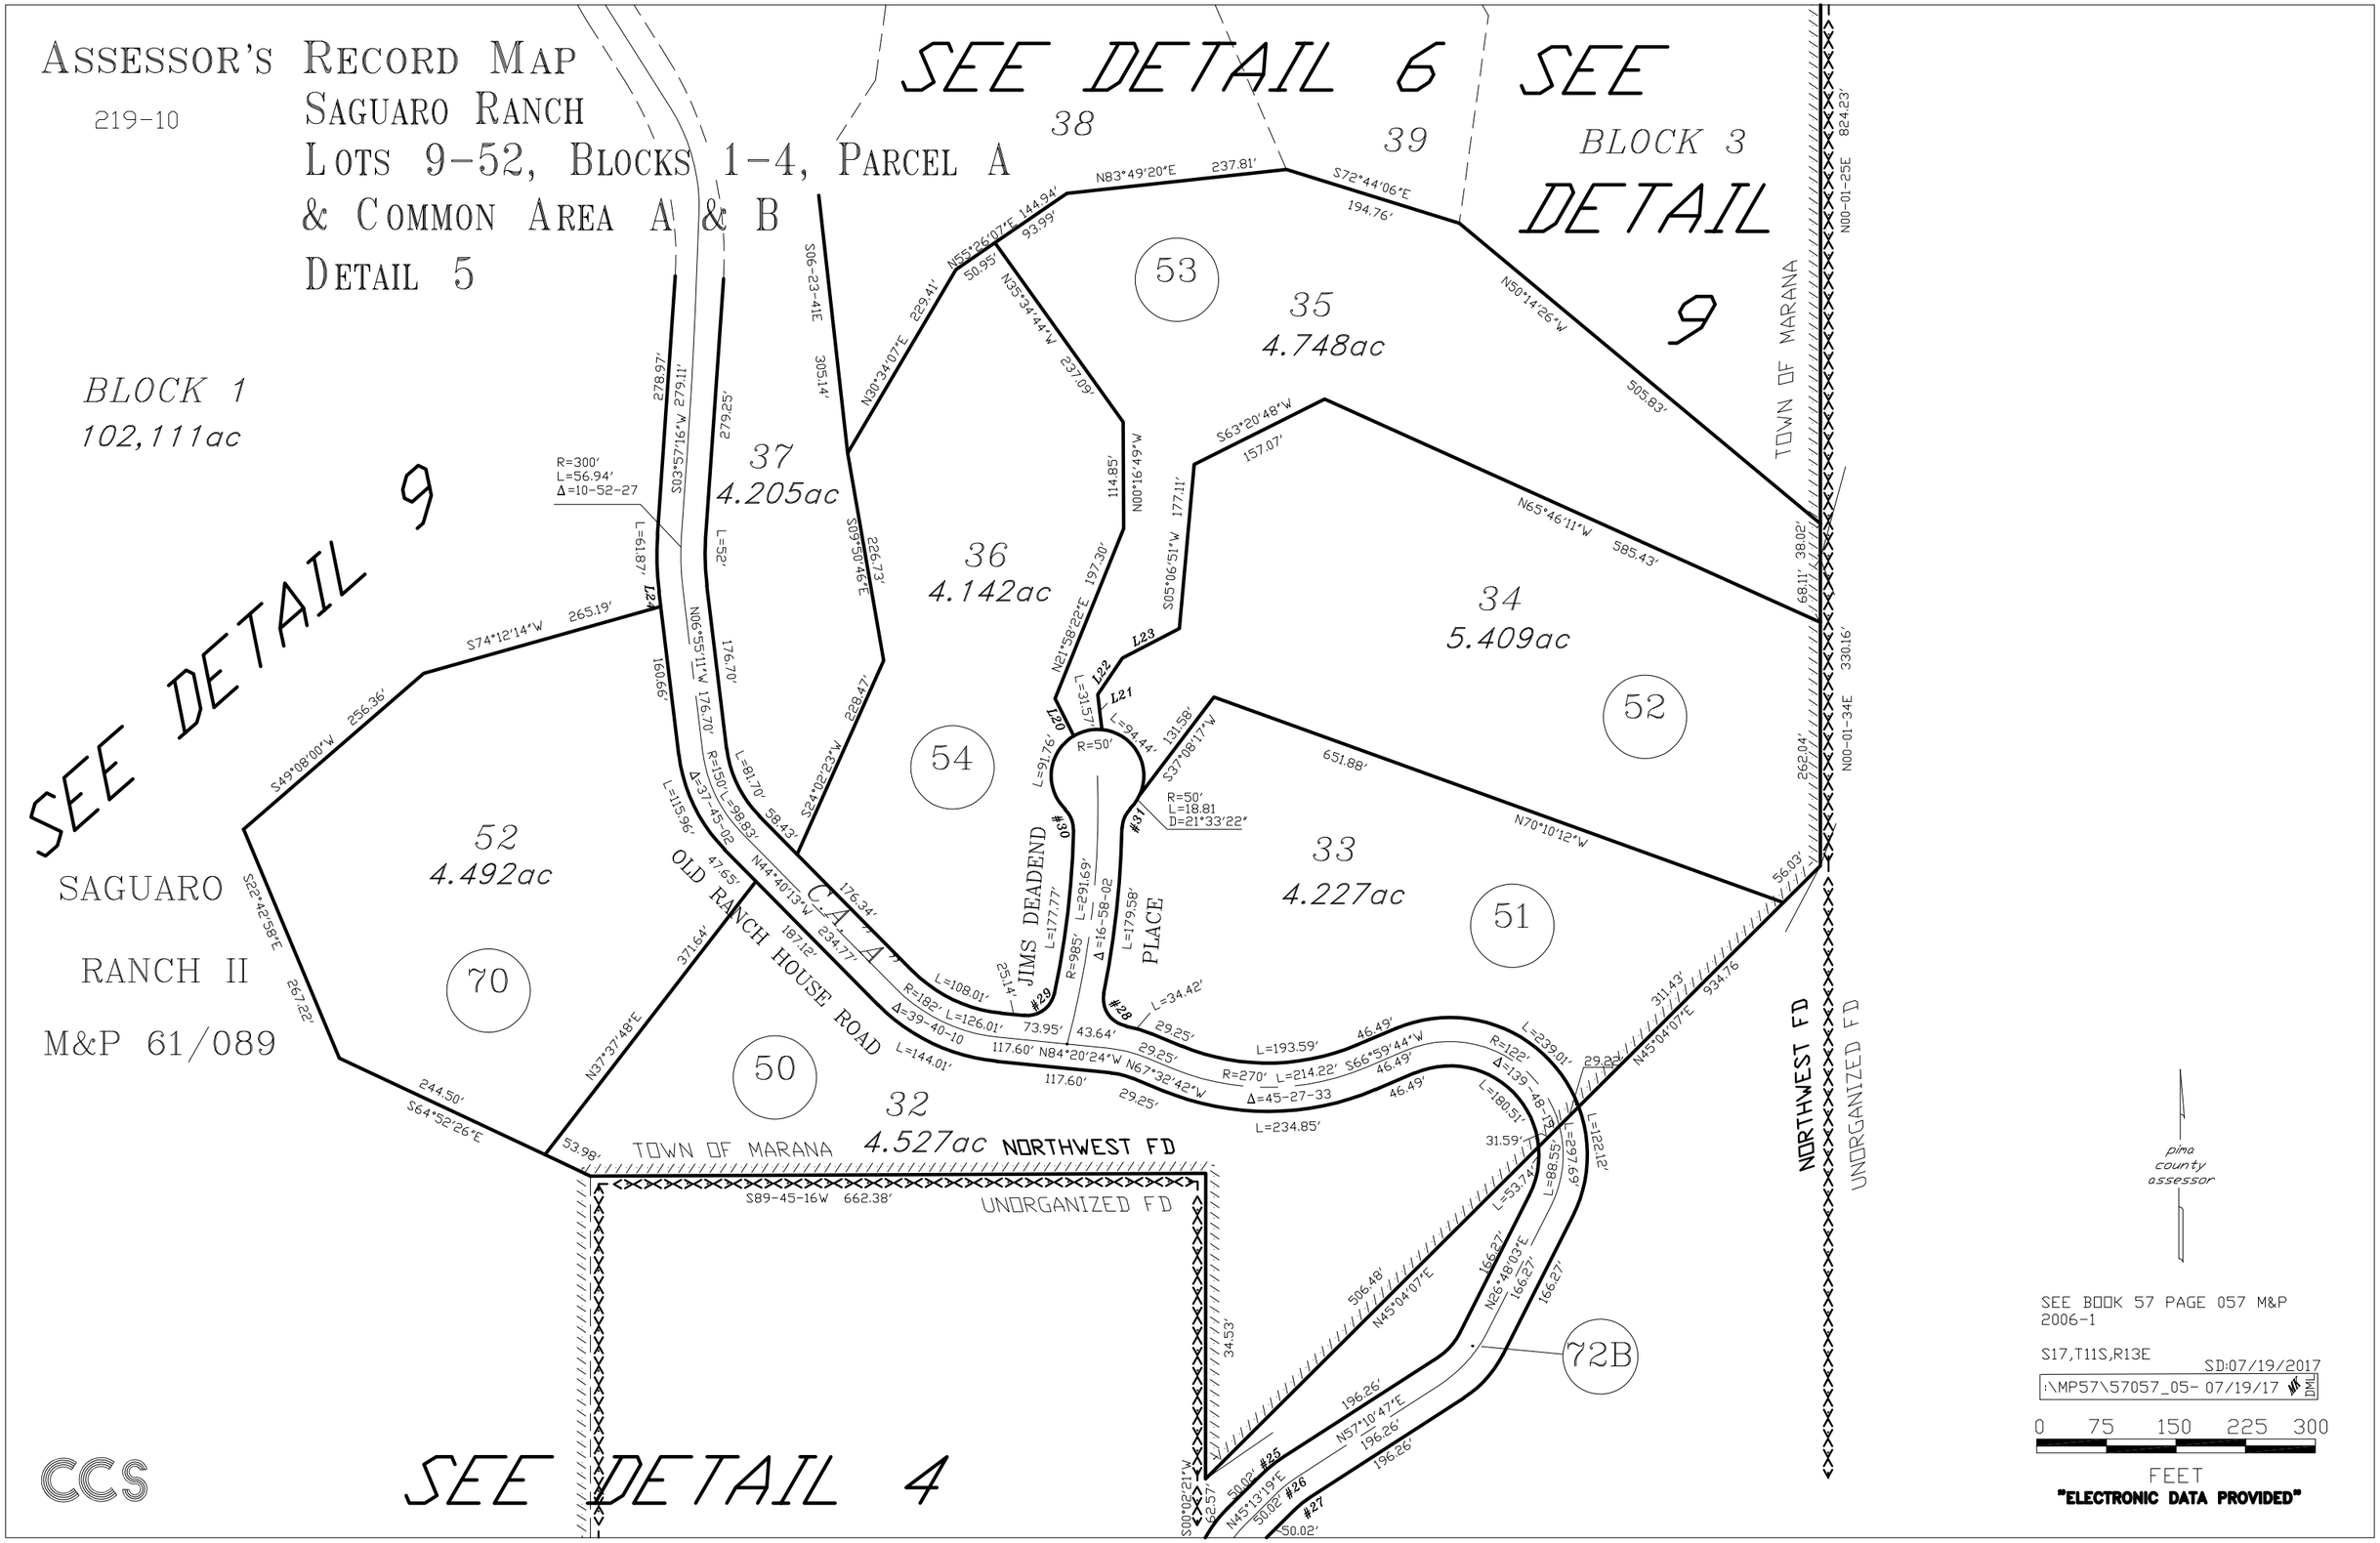
ASSESSOR'S RECORD MAP
219-10
SAGUARO RANCH
LOTS 9-52, BLOCKS 1-4, PARCEL A
& COMMON AREA A & B
DETAIL 5
SEE DETAIL 6
SEE BLOCK 3 DETAIL 9
SEE DETAIL 9
BLOCK 1
102,111ac
SAGUARO RANCH II
M&P 61/089
TOWN OF MARANA
NORTHWEST FD
UNORGANIZED FD
OLD RANCH HOUSE ROAD
JIMS DEADEND PLACE
SEE DETAIL 4
35
4.748ac
37
4.205ac
36
4.142ac
34
5.409ac
33
4.227ac
32
4.527ac
52
4.492ac
72B
pima county assessor
SEE BOOK 57 PAGE 057 M&P 2006-1
S17,T11S,R13E
SD:07/19/2017
0 75 150 225 300
FEET
"ELECTRONIC DATA PROVIDED"
CCS