ASSESSOR'S RECORD MAP

110-03

RILLITO CROSSING CORPORATE CENTRE
UNITS 101-132, 201-212 & COMMON AREA A
DETAIL 2

(RESUB OF 57/041 M&P)

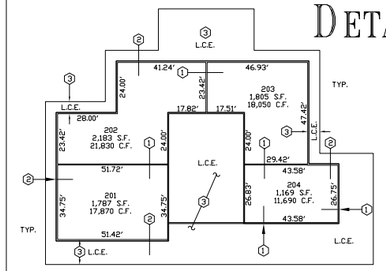

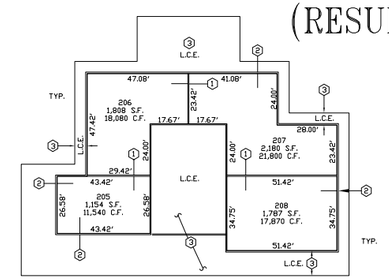

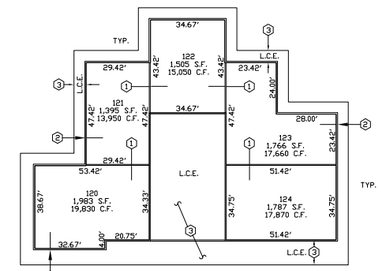

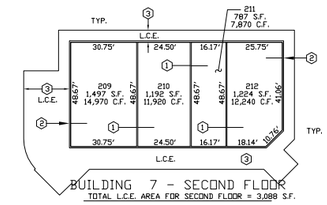

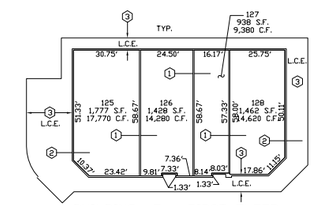

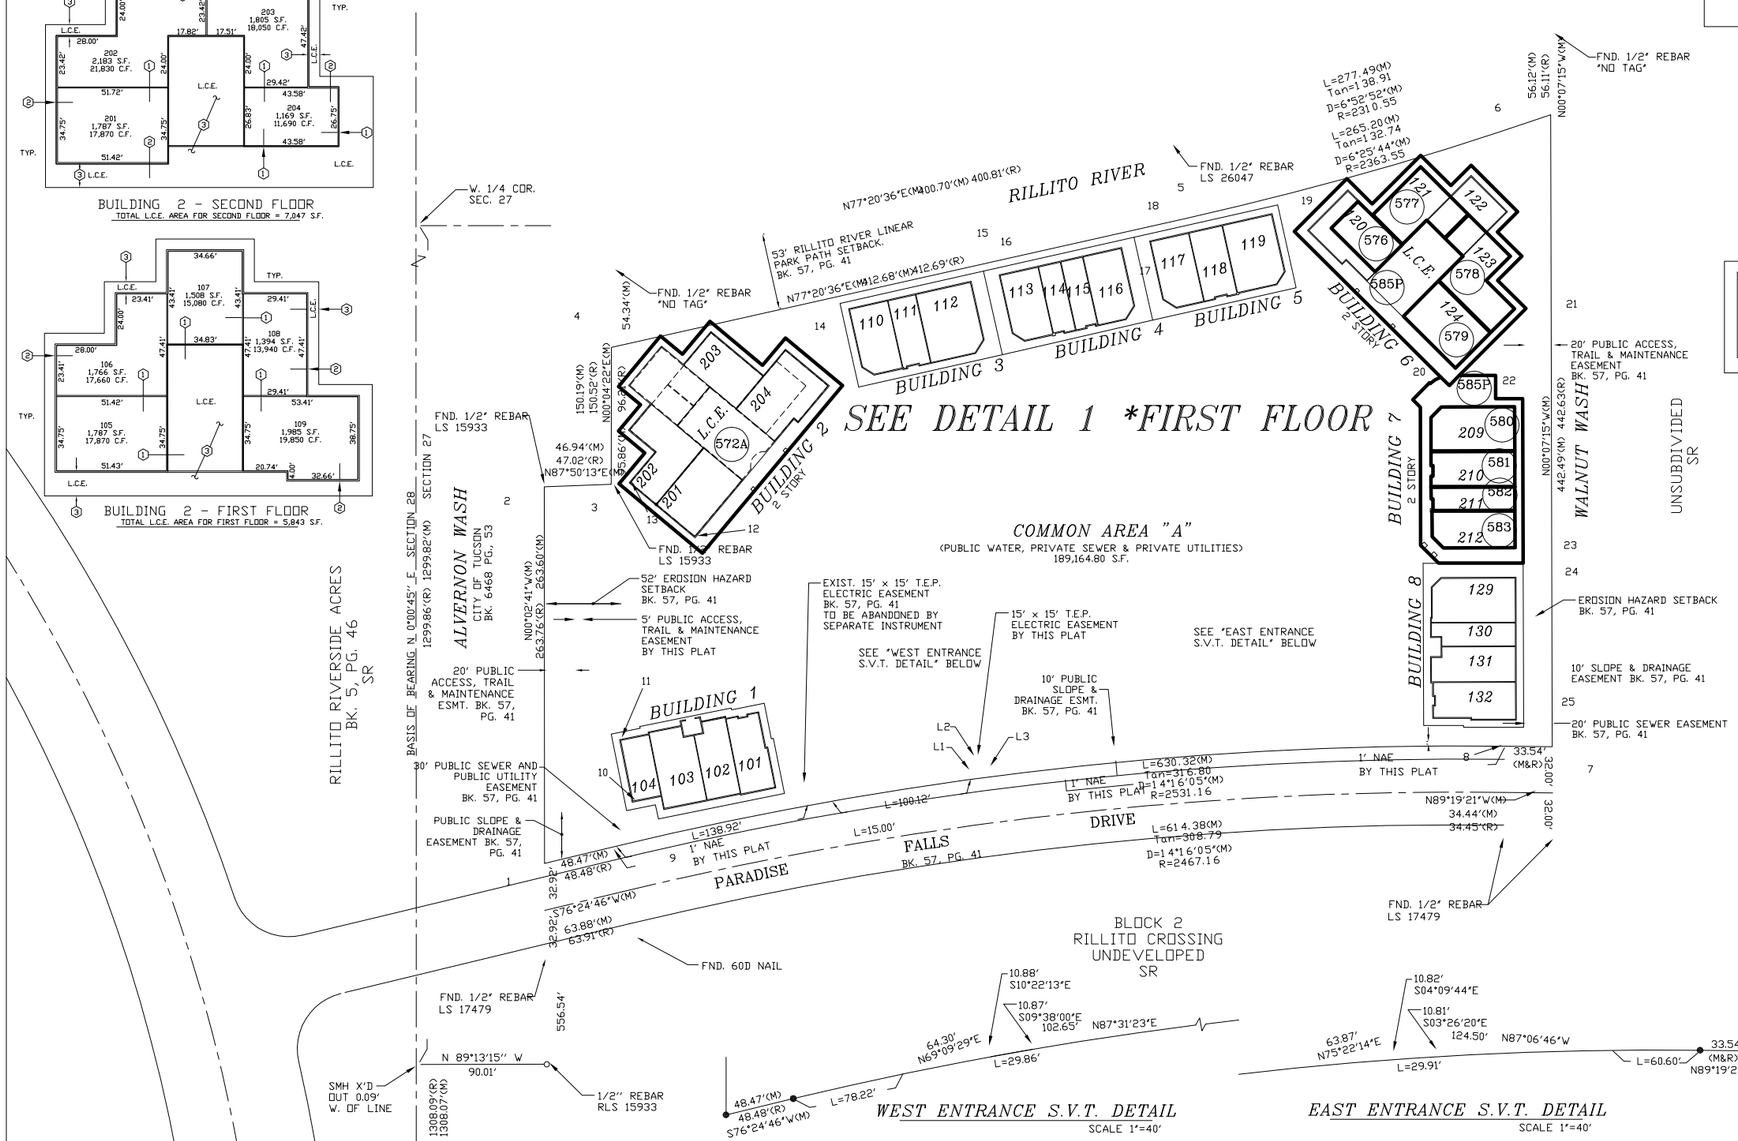

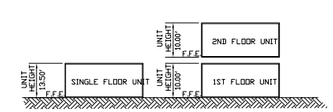

TYPICAL UNIT CROSS SECTION
NO SCALE

KEYNOTES

1. L.C.E. INTERIOR WALL THICKNESS = 0.50' (6-0") (TYPICAL FOR ALL INTERIOR WALL THICKNESS)
2. L.C.E. EXTERIOR WALL THICKNESS = 0.67' (8-0") (TYPICAL FOR ALL EXTERIOR WALL THICKNESS)
3. L.C.E. AREA INCLUDING WALL THICKNESS AS SHOWN.

LINE TABLE

NO.	LENGTH	BEARING
L1	15.00'	N08°14'31"W
L2	15.00'	N82°09'06"E
L3	15.00'	S08°14'31"E

pima county assessor

SEE BOOK 59 PAGE 034 M&P 2009-1

S27, T13S,R14E

:\MP59\59034_02- 05/28/09 DML

0 50 100 150 200

FEET

"ELECTRONIC DATA PROVIDED"