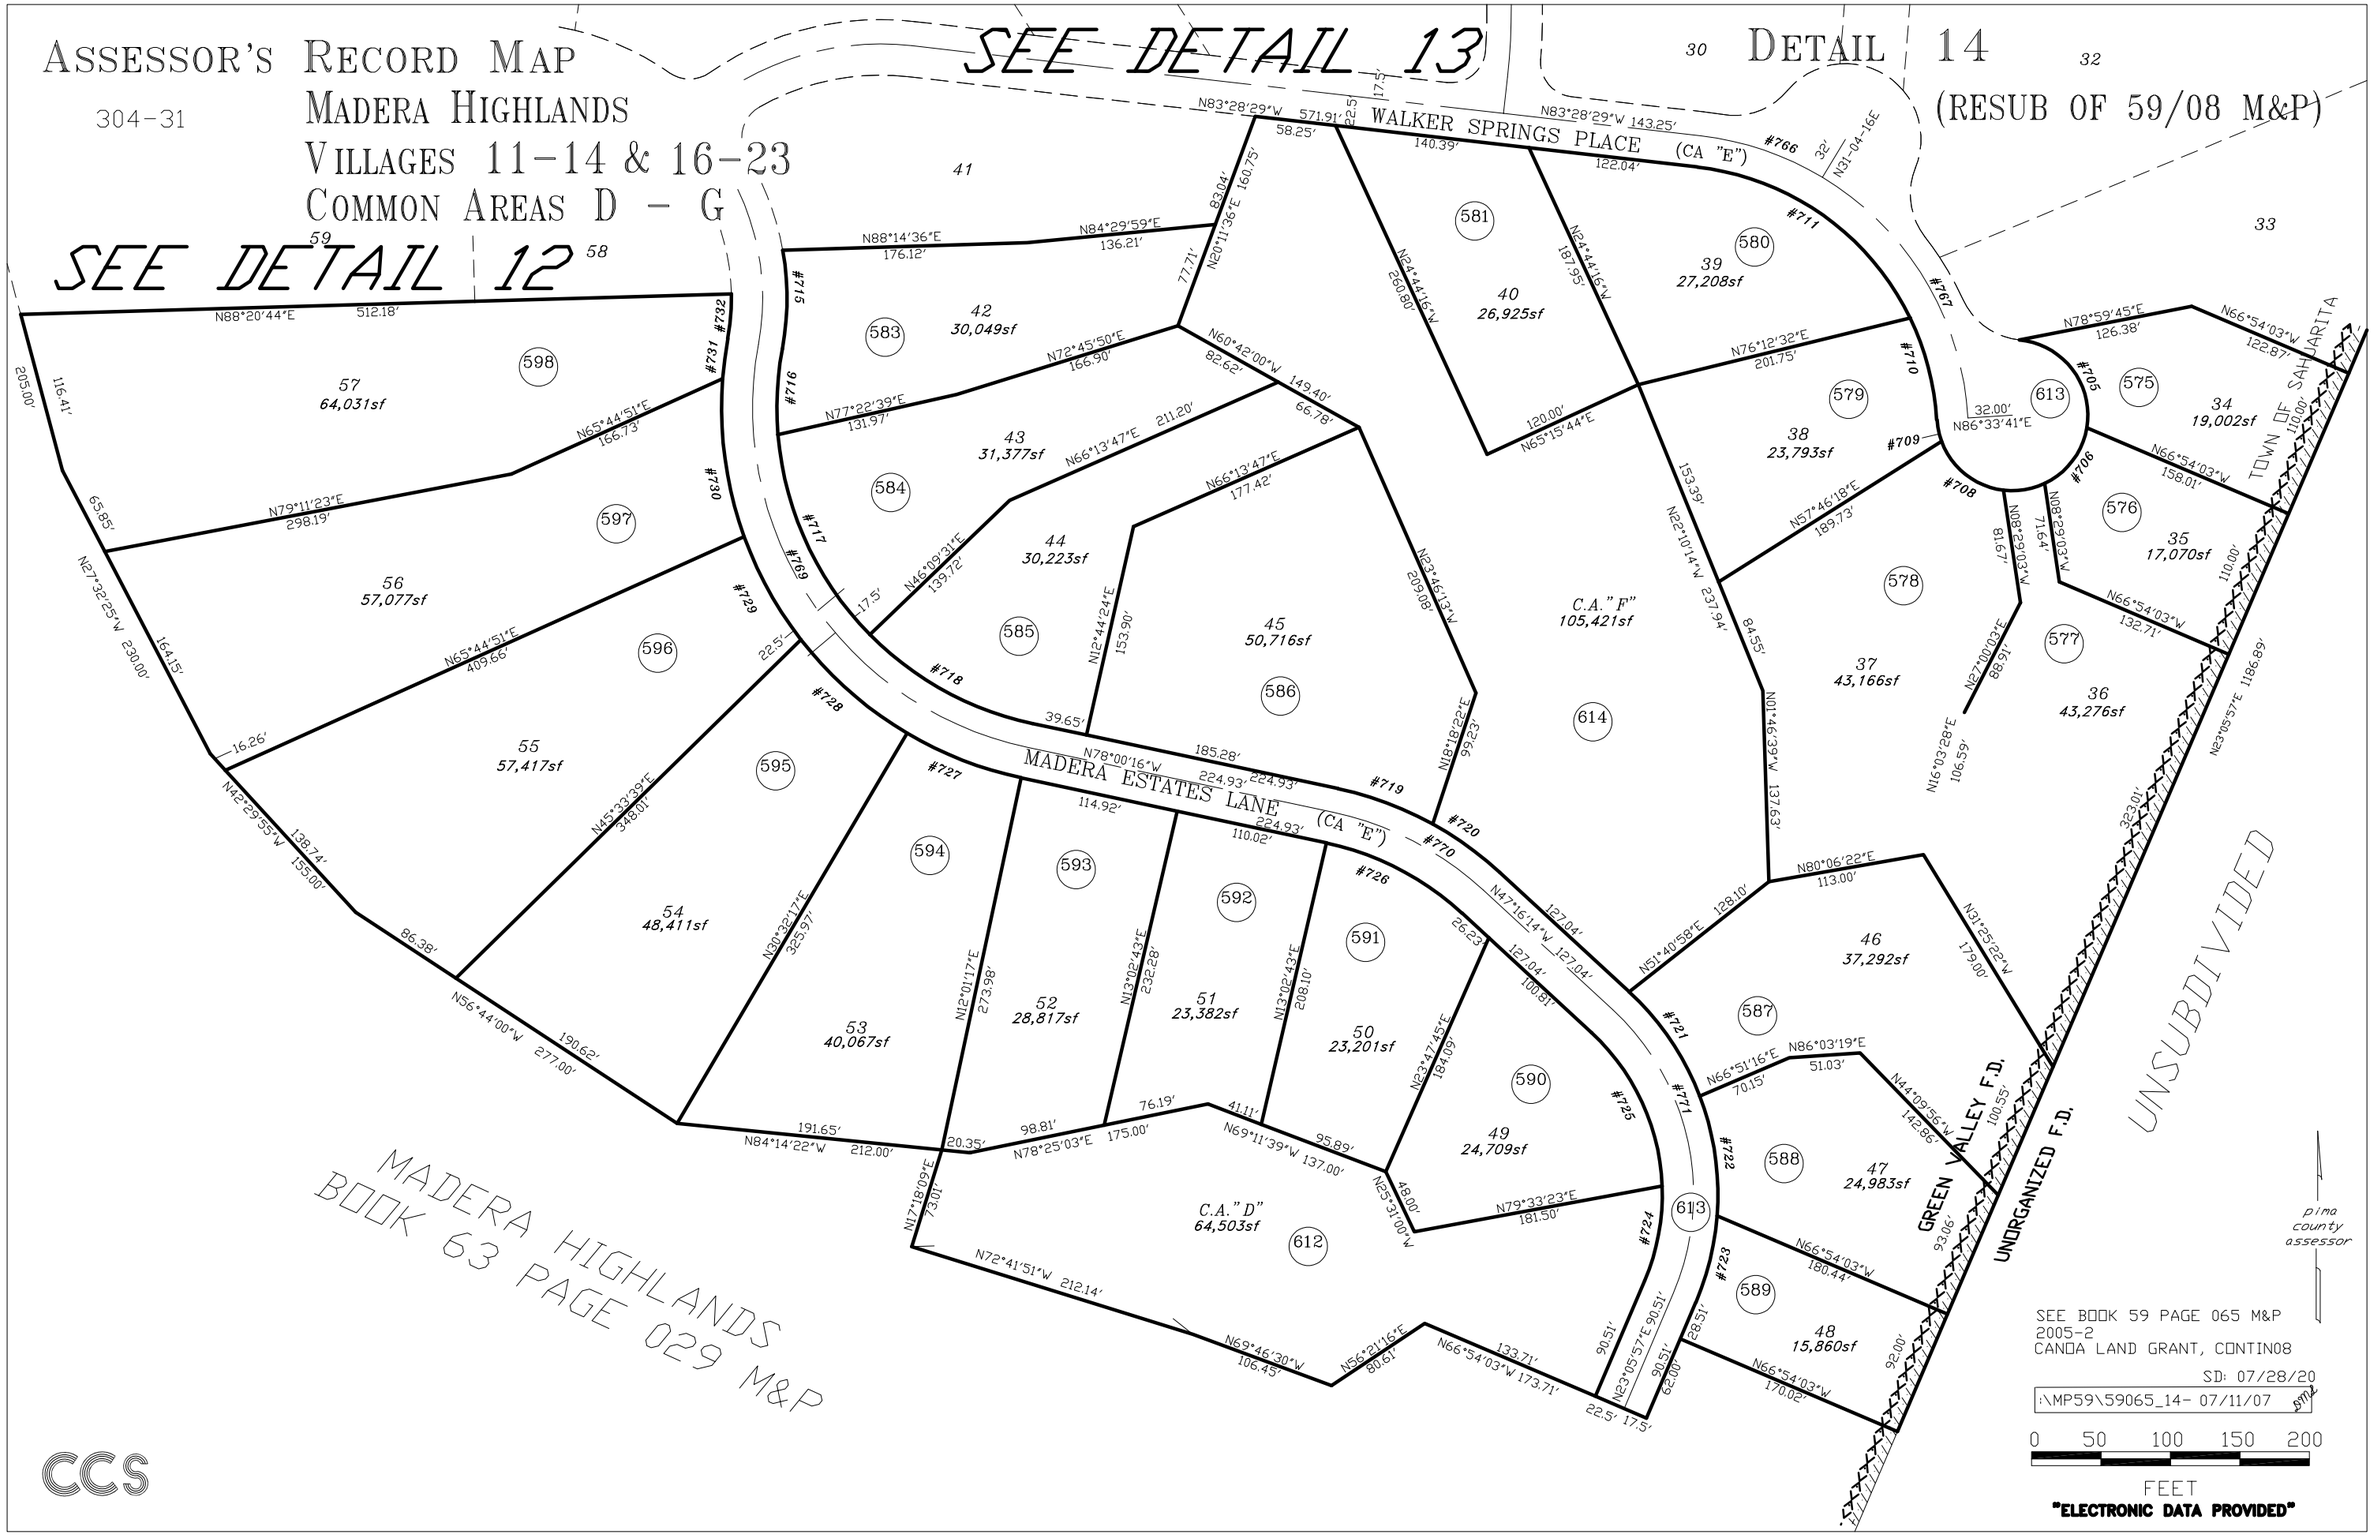
ASSESSOR'S RECORD MAP
304-31
MADERA HIGHLANDS
VILLAGES 11-14 & 16-23
COMMON AREAS D - G
SEE DETAIL 13
SEE DETAIL 12
DETAIL 14
(RESUB OF 59/08 M&P)
WALKER SPRINGS PLACE (CA "E")
MADERA ESTATES LANE (CA "E")
C.A." F" 105,421sf
C.A." D" 64,503sf
GREEN VALLEY F.D.
UNORGANIZED F.D.
TOWN OF SAHUARITA
UNSUBDIVIDED
MADERA HIGHLANDS
BOOK 63 PAGE 029 M&P
SEE BOOK 59 PAGE 065 M&P
2005-2
CANOA LAND GRANT, CONTIN08
SD: 07/28/20
:\MP59\59065_14- 07/11/07
0 50 100 150 200
FEET
"ELECTRONIC DATA PROVIDED"
pima county assessor
CCS