ASSESSOR'S RECORD MAP

210-55

SONORAN RANCH ESTATES II
LOTS 1-572 & COMMON AREA A & B

DETAIL 1

SEE DETAIL 2

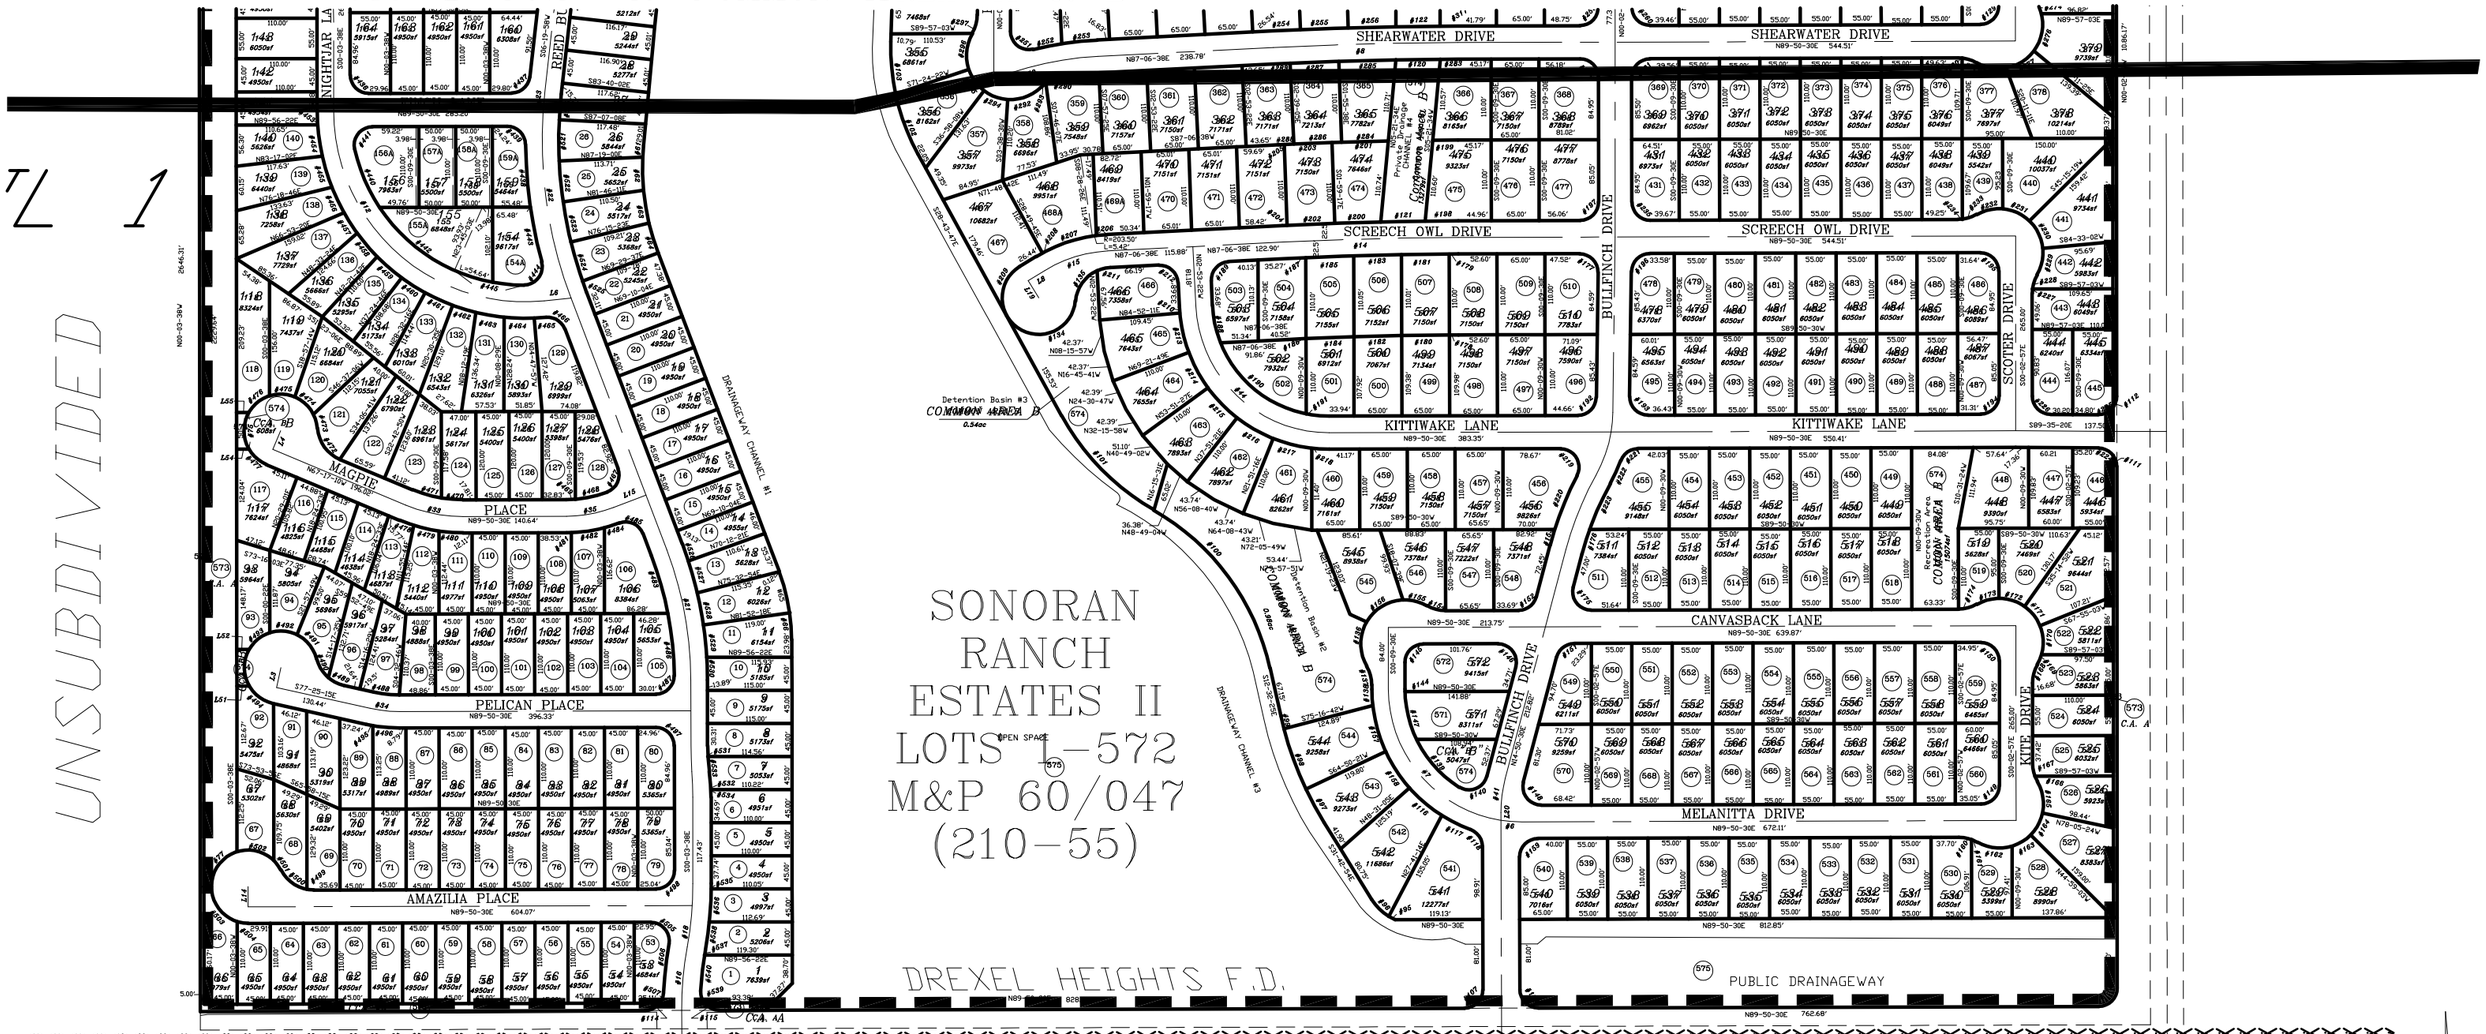

SW COR. SEC. 8
FND. SURVEY MON.
2" BRASS DISK
MKD. P.C.H.D.

S 1/4 COR. SEC. 8
FND. SURVEY MON.
2" BRASS DISK MKD. P

pima county assessor

SONORAN RANCH ESTATES
BOOK 57 PAGE 91 M&P

SONORAN RANCH VILLAGES
BOOK 57 PAGE 90 M&P

SEE BOOK 60 PAGE 047 M&P
2020-1
S08,T15S,R12E

SD: 07/13/20

:\MP60\60047_01- 07/13/20 AEJ DMJ

SCRIV. ERR. DKT. 12704, PG. 0999

0 100 200 300 400

FEET

"ELECTRONIC DATA PROVIDED"