ASSESSOR'S RECORD MAP

128-10

SONTERRA AT WILLIAMS CENTRE A CONDOMINIUM
LOTS (2101-16308) & COMMON AREA A & C
DETAIL 4
TYPICAL UNITS A1,A2,B,B1 (BUILDING 11,13)

(RESUB 39/28 M&P)

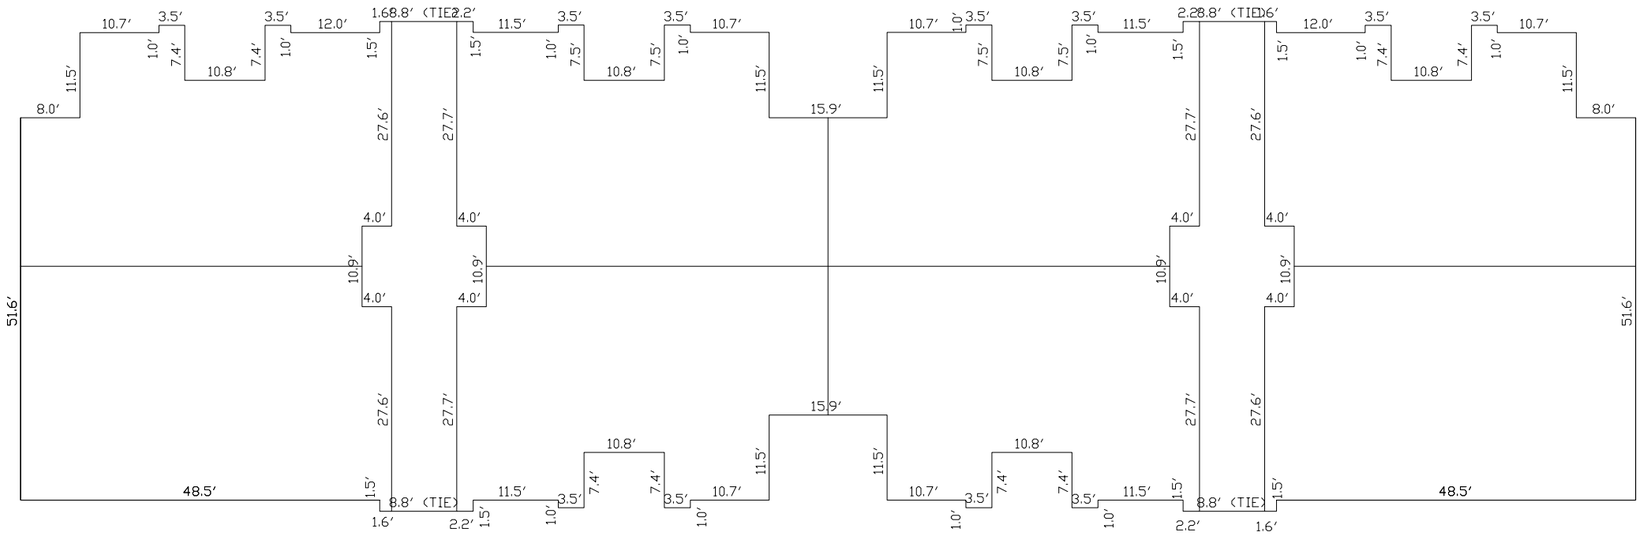

EXTERIOR DIMENSIONS-BUILDING TYPE 3A
BUILDING 11

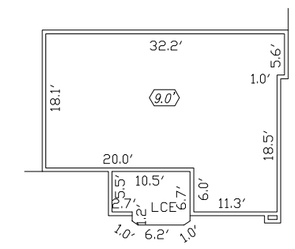

UNIT TYPE A1

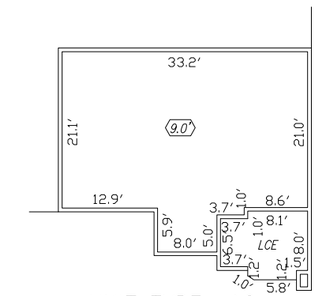

UNIT TYPE A2

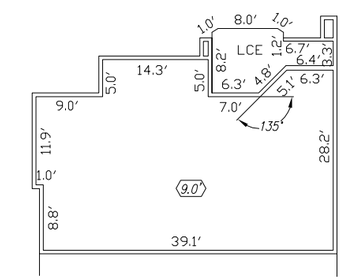

UNIT TYPE B1 (NO GARAGE)

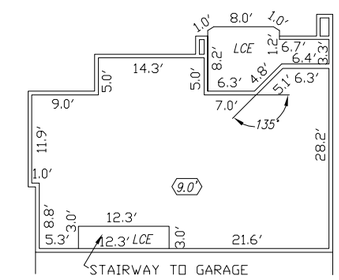

UNIT TYPE B1 (GARAGE)

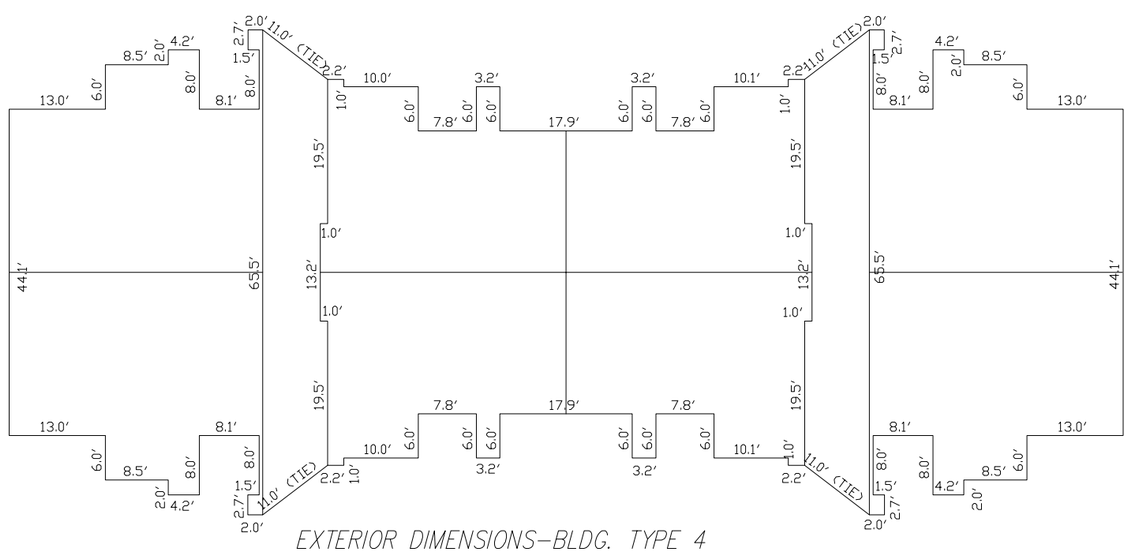

EXTERIOR DIMENSIONS-BLDG. TYPE 4
BUILDING 13

FIRST FLOOR

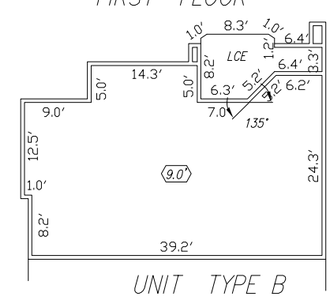

UNIT TYPE B

pima county assessor

SEE BOOK 60 PAGE 065 M&P
2006-1

S14,T14S,R14E

:\MP60\60065_04 03/28/07 DML

0 10 20 30 40
FEET

C.O.T. PROJECT

CCS

"ELECTRONIC DATA PROVIDED"