# ASSESSOR'S RECORD MAP

140-41

## ROCKEFELLER GROUP DISTRIBUTION CENTER CONDOMINIUMS
## UNITS 101-106, COMMON ELEMENTS A & B
## & LIMITED COMMON ELEMENTS C & D

(RESUB 36/084 M&P)

AIRPORT COMMERCE CENTER
BOOK 36 PAGE 84 M&P

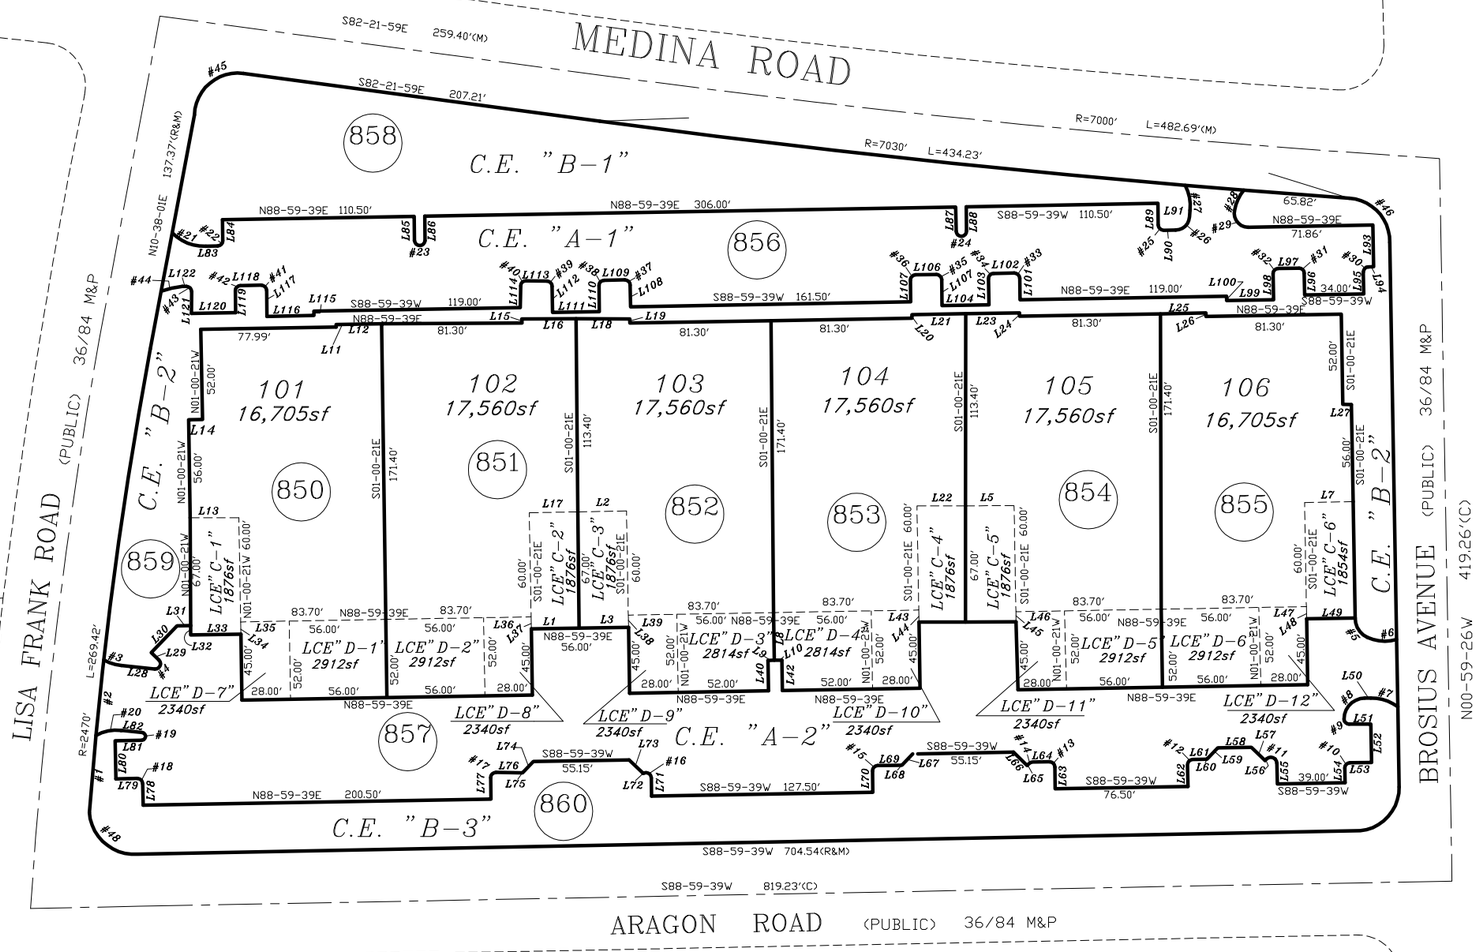


AIRPORT COMMERCE CENTER
BOOK 36 PAGE 84 M&P

AIRPORT COMMERCE CENTER
BOOK 36 PAGE 84 M&P

ROCKEFELLER GROUP DISTRIBUTION CENTER
BOOK 64 PAGE 65 M&P

pima county assessor

SEE BOOK 64 PAGE 068 M&P
2010-1

S16,T15S,R14E

:\MP64\64068- 10/16/17 DML

0 40 80 120 160
FEET

**"ELECTRONIC DATA PROVIDED"**

CCS