ASSESSOR'S RECORD MAP — LAYOUT — (RESUB 56/006 M&P)

210-16

TUCSON MOUNTAIN RANCH PHASE III
LOTS 183-270 & COMMON AREA A, B & C

Disclaimer: This map has been created with the highest degree of accuracy as possible. However, several omissions have occurred on the recorded document, please refer to the recorded plat or a scrivener's error document if you do not find the information you are inquiring about.

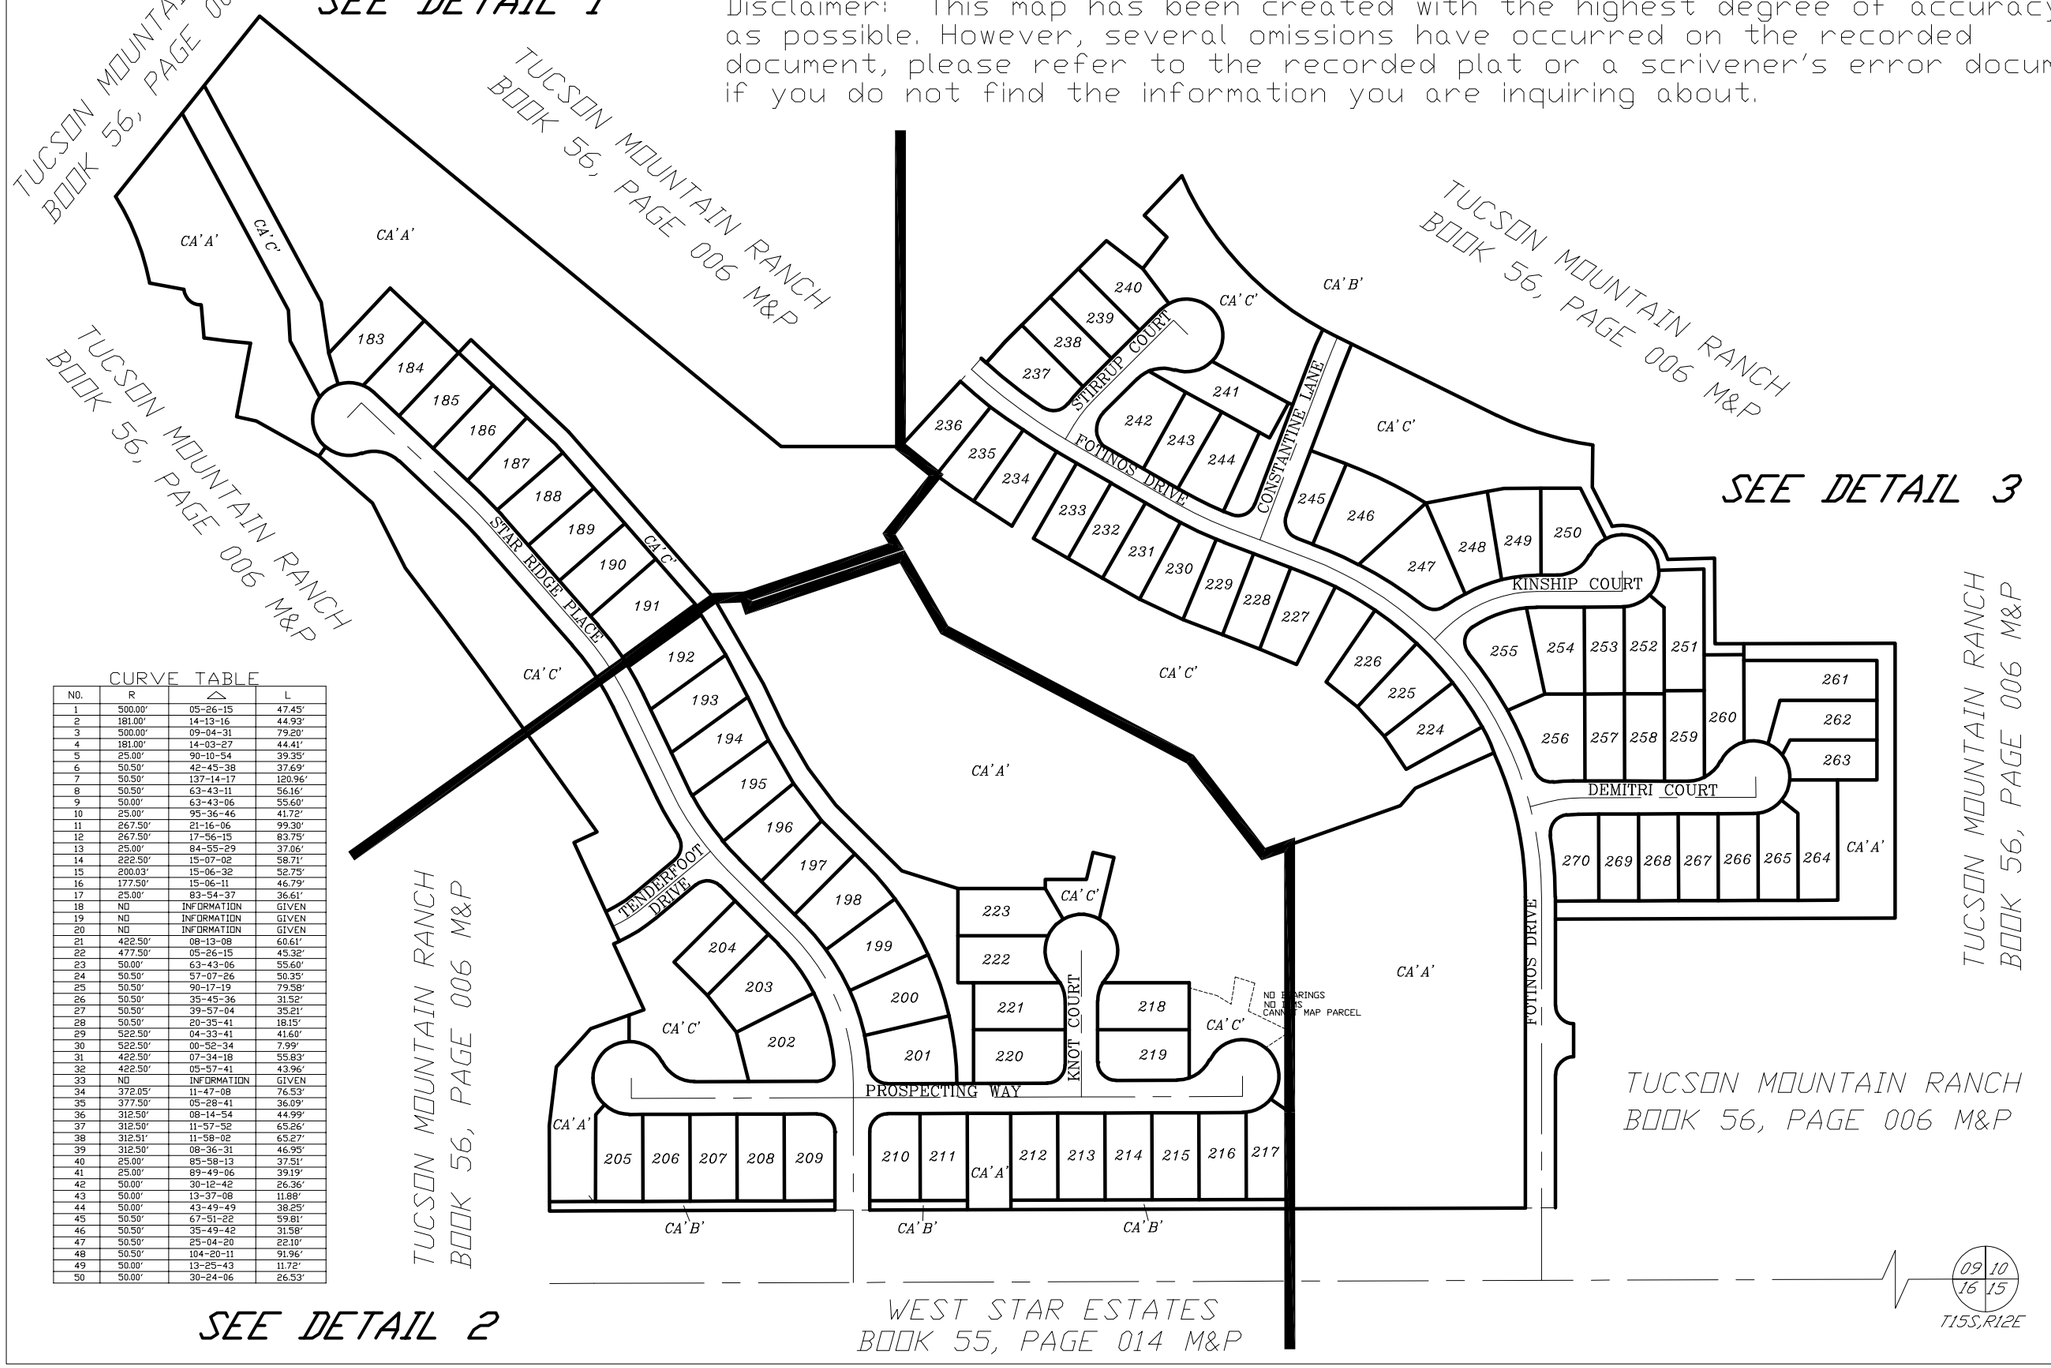

CURVE TABLE

NO.	R	Δ	L
1	500.00'	05-26-15	47.45'
2	181.00'	14-13-16	44.93'
3	500.00'	09-04-31	79.20'
4	181.00'	14-03-27	44.41'
5	25.00'	90-10-54	39.35'
6	50.50'	42-45-38	37.69'
7	50.50'	137-14-17	120.96'
8	50.50'	63-43-11	56.16'
9	50.00'	63-43-06	55.60'
10	25.00'	95-36-46	41.72'
11	267.50'	21-16-06	99.30'
12	267.50'	17-56-15	83.75'
13	25.00'	84-55-29	37.06'
14	222.50'	15-07-02	58.71'
15	200.03'	15-06-32	52.75'
16	177.50'	15-06-11	46.79'
17	25.00'	83-54-37	36.61'
18	ND	INFORMATION	GIVEN
19	ND	INFORMATION	GIVEN
20	ND	INFORMATION	GIVEN
21	422.50'	08-13-08	60.61'
22	477.50'	05-26-15	45.32'
23	50.00'	63-43-06	55.60'
24	50.50'	57-07-26	50.35'
25	50.50'	90-17-19	79.58'
26	50.50'	35-45-36	31.52'
27	50.50'	39-57-04	35.21'
28	50.50'	20-35-41	18.15'
29	522.50'	04-33-41	41.60'
30	522.50'	00-52-34	7.99'
31	422.50'	07-34-18	55.83'
32	422.50'	05-57-41	43.96'
33	ND	INFORMATION	GIVEN
34	372.05'	11-47-08	76.53'
35	377.50'	05-28-41	36.09'
36	312.50'	08-14-54	44.99'
37	312.50'	11-57-52	65.26'
38	312.51'	11-58-02	65.27'
39	312.50'	08-36-31	46.95'
40	25.00'	85-58-13	37.51'
41	25.00'	89-49-06	39.19'
42	50.00'	30-12-42	26.36'
43	50.00'	13-37-08	11.88'
44	50.00'	43-49-49	38.25'
45	50.50'	67-51-22	59.81'
46	50.50'	35-49-42	31.58'
47	50.50'	25-04-20	22.10'
48	50.50'	104-20-11	91.96'
49	50.00'	13-25-43	11.72'
50	50.00'	30-24-06	26.53'

CURVE TABLE

NO.	R	Δ	L
51	50.00'	43-49-49	38-25'
52	25.00'	90-10-57	39.35'
53	50.00'	19-25-01	16.94'
54	50.00'	44-18-04	38.66'
55	50.00'	63-43-06	55.60'
56	50.50'	103-11-21	90.95'
57	50.50'	86-58-09	76.65'
58	50.50'	48-12-46	42.49'
59	50.50'	05-20-59	4.72'
60	25.00'	89-49-06	39.19'
61	477.50'	24-36-40	205.11'
62	477.50'	04-37-38	38.56'
63	477.50'	08-48-43	73.44'
64	477.50'	08-50-06	73.63'
65	477.50'	08-49-24	73.53'
66	477.50'	07-38-35	63.70'
67	477.50'	05-51-10	48.78'
68	522.50'	01-16-04	11.56'
69	522.50'	06-02-02	55.03'
70	522.50'	01-46-25	16.17'
71	822.50'	01-90-40	16.67'
72	823.83'	03-49-33	55.01'
73	825.15'	03-49-13	55.02'
74	830.32	03-47-45	55.01'
75	942.50'	03-49-55	63.04'
76	942.50'	03-49-57	63.05'
77	ND	INFORMATION	GIVEN
78	25.00'	86-57-16	37.94'
79	203.50'	07-34-02	26.88'
80	50.50'	16-04-23	14.17'
81	50.50'	162-06-08	142.88'
82	50.50'	65-32-35	57.77'
83	50.00'	39-30-47	34.48'
84	50.00'	24-12-18	21.12'
85	50.00'	63-43-06	55.60'
86	ND	INFORMATION	GIVEN
87	477.50'	07-20-54	61.24'
88	477.50'	01-27-11	12.11'
89	25.00'	90-16-26	39.39'
90	25.00'	90-00-00	39.27'
91	522.50'	01-46-38	16.21'
92	522.50'	06-02-02	55.03'
93	522.50'	11-34-26	105.55'
94	25.00'	79-01-44	34.48'
95	203.50'	09-40-04	34.34'
96	203.50'	15-12-15	54.00'
97	202.80'	13-50-30	48.99'
98	50.00'	63-43-06	55.60'
99	50.50'	36-54-12	32.53'
100	50.50'	116-11-26	102.41'
101	49.32'	42-52-42	36.91'
102	50.50'	45-30-50	40.12'
103	50.50'	03-12-20	2.83'
104	ND	INFORMATION	GIVEN
105	25.00'	95-11-31	41.54'
106	522.50'	10-26-15	95.18'
107	522.50'	09-55-13	90.47'
108	25.00'	77-53-58	33.99'
109	222.50'	07-07-53	27.69'
110	50.00'	26-44-08	23.33'
111	50.00'	36-58-57	32.27'
112	50.00'	63-43-06	55.60'
113	50.50'	49-14-59	43.41'
114	50.50'	38-24-02	33.85'
115	50.50'	28-49-20	25.40'
116	50.50'	41-58-44	37.00'
117	50.50'	34-49-51	30.70'
118	50.50'	43-34-27	38.40'
119	50.50'	06-52-39	6.06'
120	158.50'	05-53-26	16.30'
121	25.00'	93-12-18	40.67'
122	522.50'	09-16-43	84.61'
123	ND	INFORMATION	GIVEN
124	ND	INFORMATION	GIVEN
125	642.50'	09-41-18	108.64'
126	642.50'	01-46-38	19.93'
127	ND	INFORMATION	GIVEN
128	ND	INFORMATION	GIVEN
129	432.82'	12-28-54	94.29'
130	432.50'	11-51-23	89.50'
131	432.53'	11-51-11	89.48'
132	432.50'	08-22-49	63.26'

pima county assessor

SEE SEQUENCE 20193580544
2020-1

S09,T15S,R12E

SD:00/00/00

:\SQ2019\20193580544- 04/27/20 JLH

0 100 200 300 400
FEET