ASSESSOR'S RECORD MAP

207-02

SECTION 33, TOWNSHIP 11 SOUTH, RANGE 08 EAST

SILVERBELL

FORMERLY
201-11

NOTE: THESE MINING CLAIMS ARE LOCATED IN RELATION TO EACH OTHER BY ORIGINAL MINERAL SURVEY. THE LOCATION OF THE CLAIMS WITHIN THE SECTION IS APPROXIMATE.

#1 - SEE DETAIL 1, #1
#2 - SEE DETAIL 1, #2
#3 - SEE DETAIL 1, #3
#4 - SEE DETAIL 1, #4
#5 - SEE DETAIL 1, #5

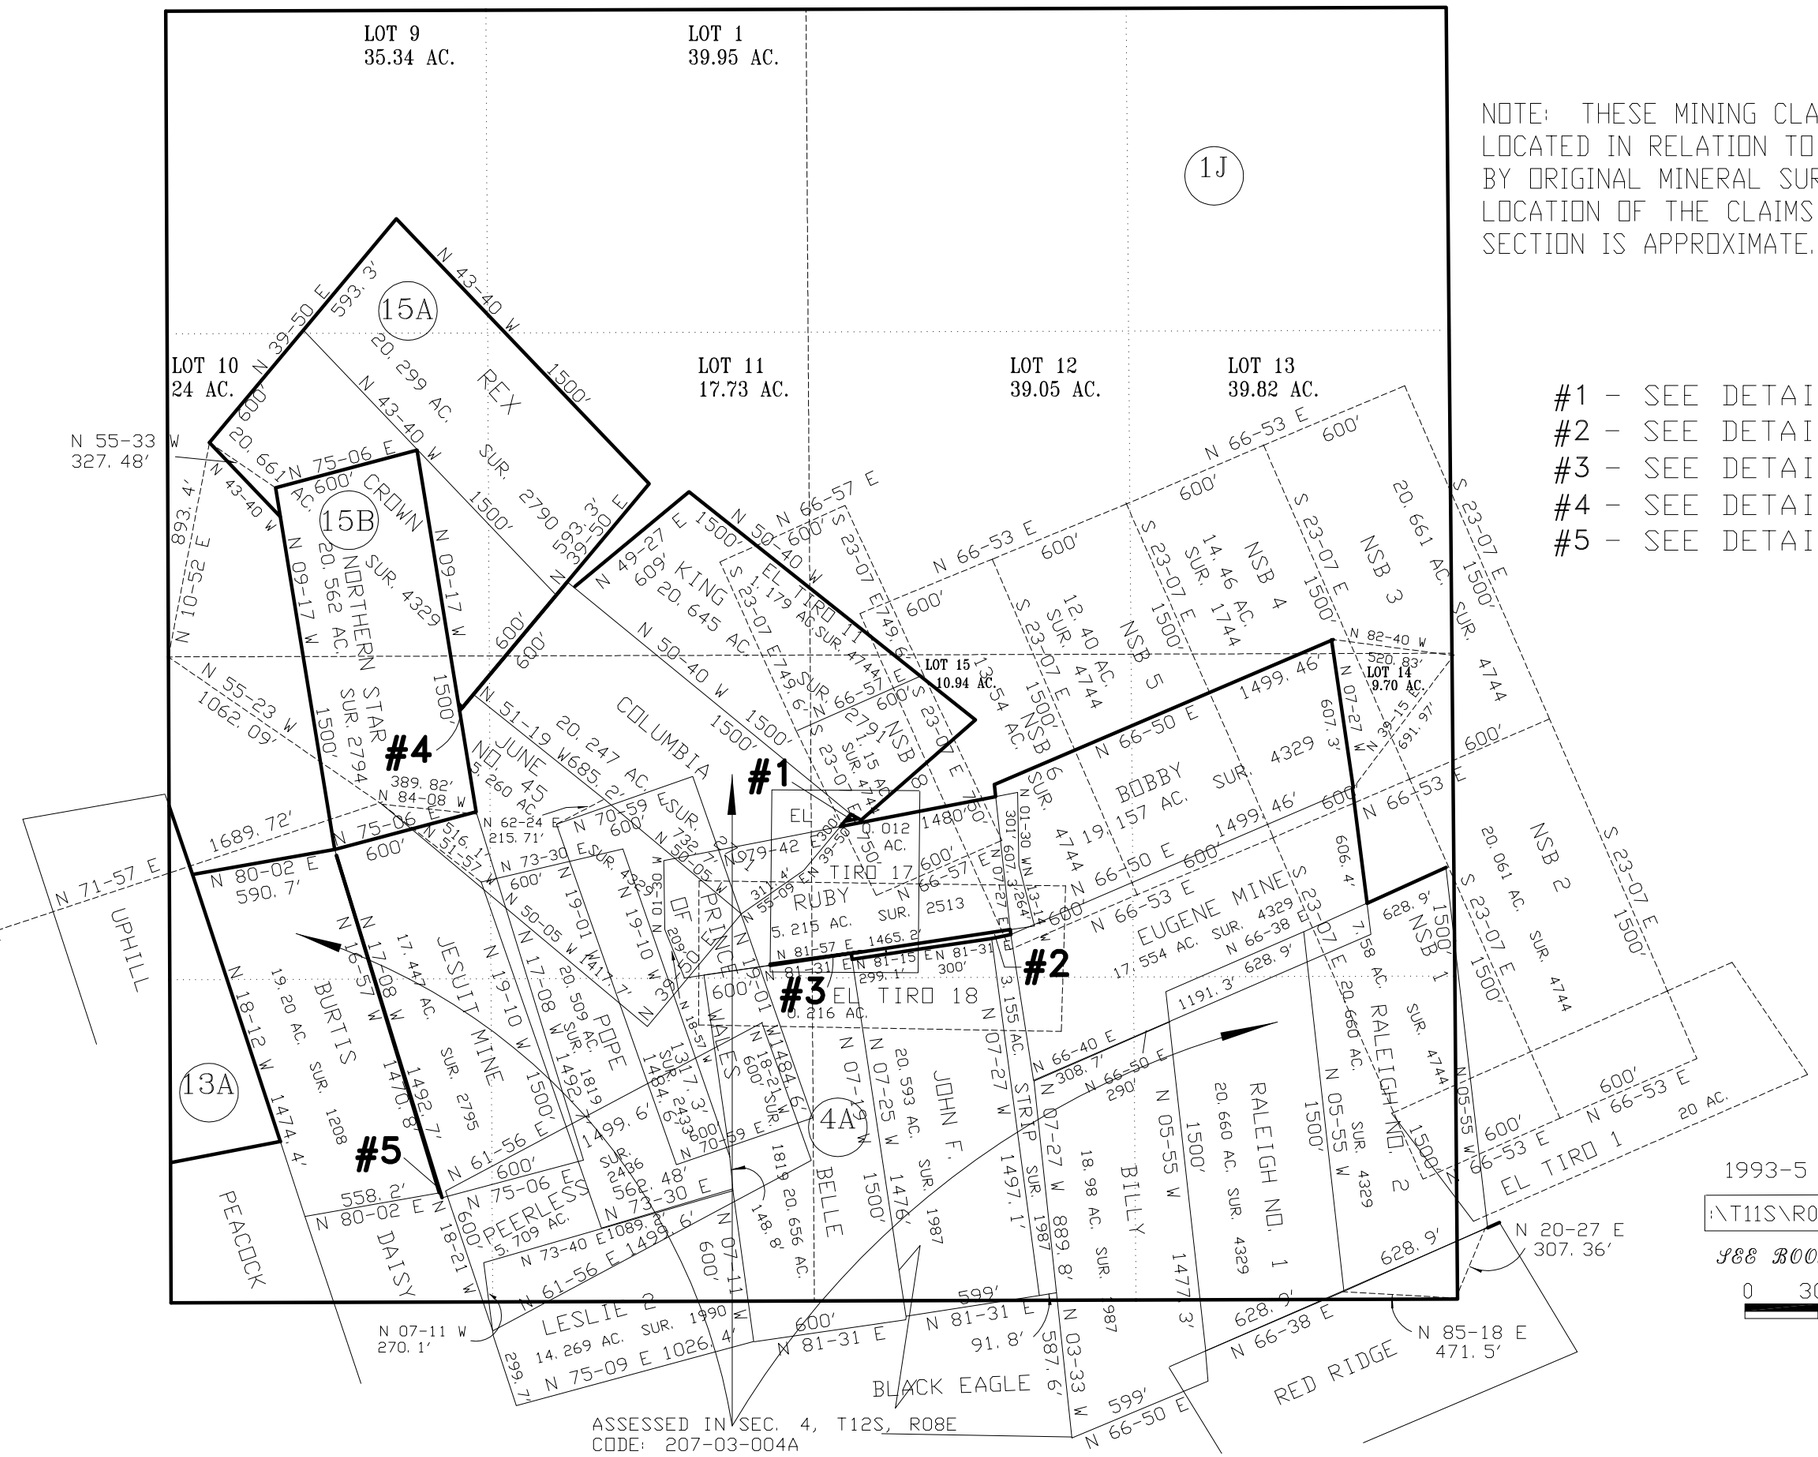

1993-5

:\T11S\R08E\S33- 07/05/96 ES SK

SEE BOOK 12, PAGE 077, R.S.

0 300 600 900 1200

FEET

ASSESSED IN SEC. 4, T12S, R08E
CODE: 207-03-004A