ASSESSOR'S RECORD MAP

SECTION 18 TOWNSHIP 13 SOUTH, RANGE 11 EAST

213-24 NE 1/4
-25 NW 1/4
-26 SW 1/4
-27 SE 1/4

FORMERLY
204-01
4/11

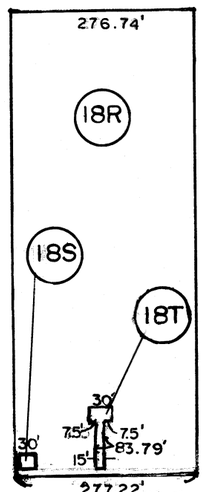

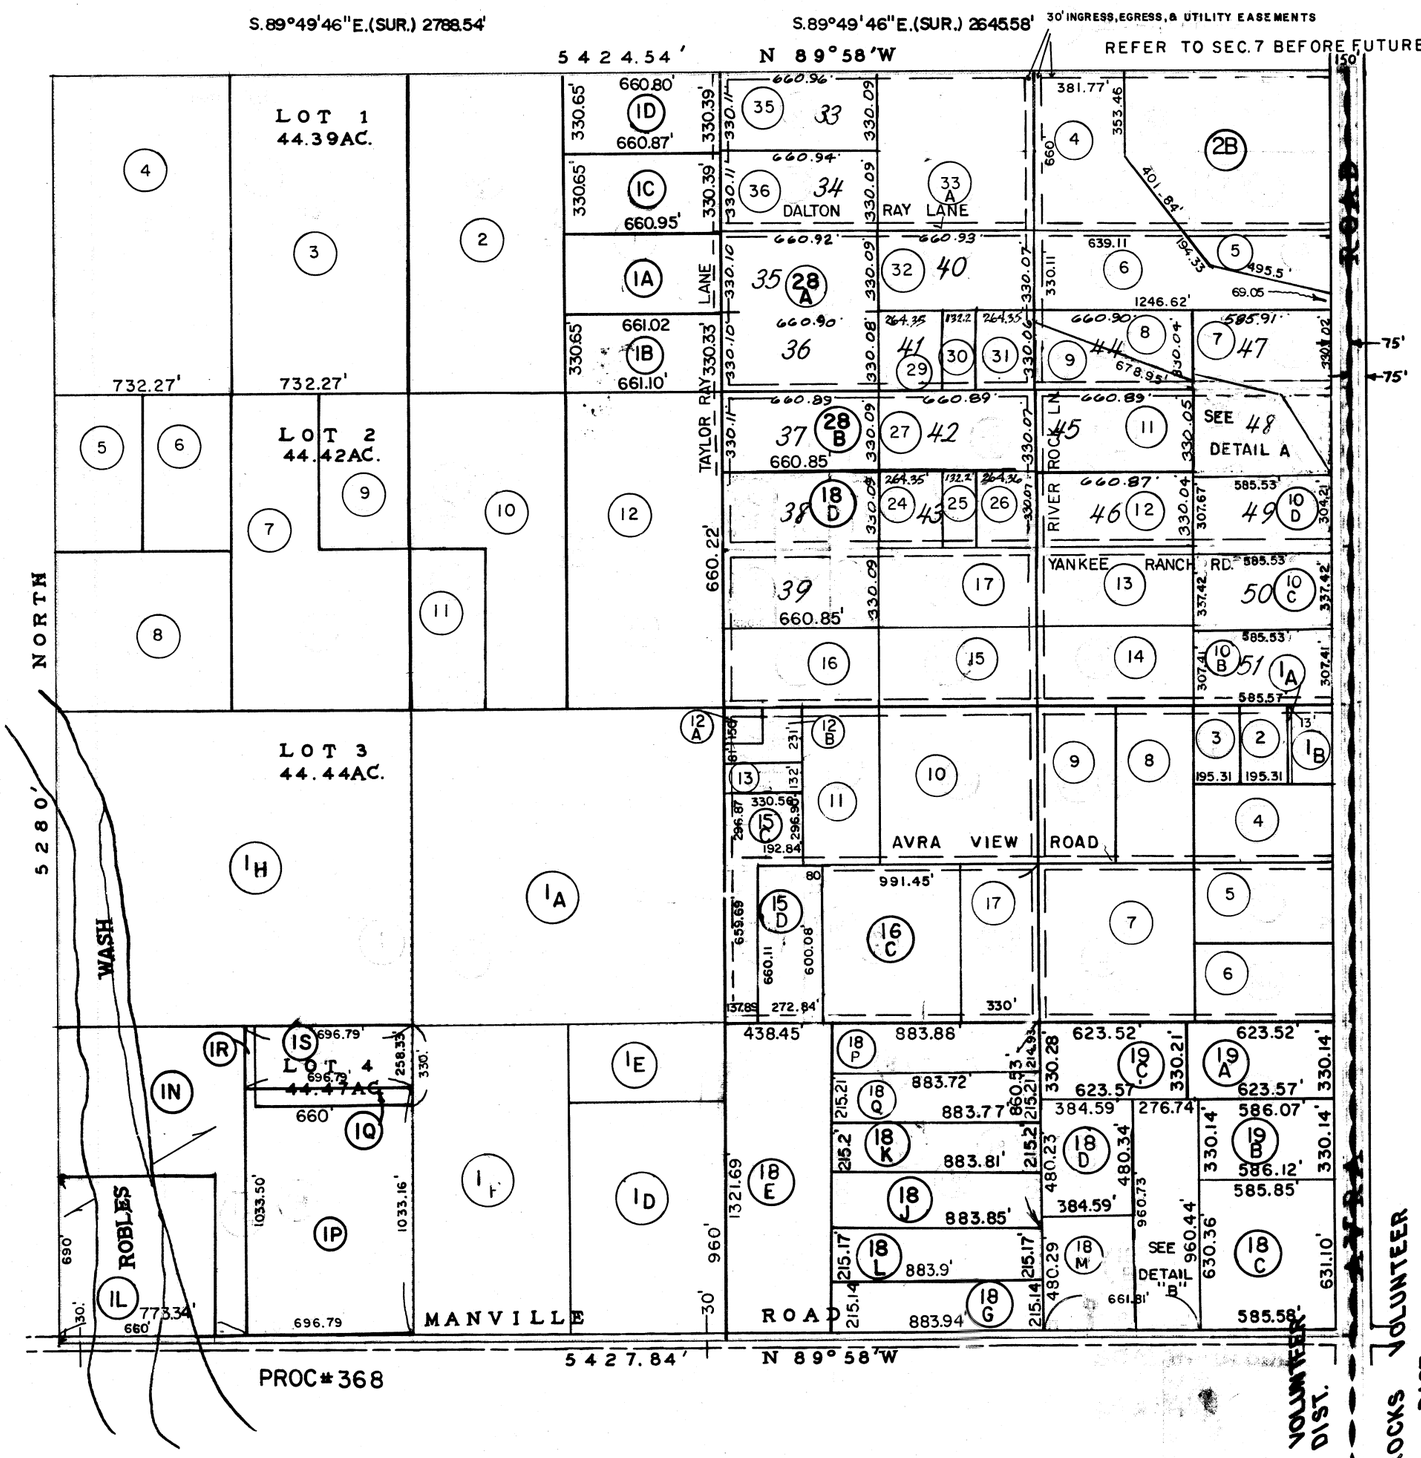

DETAIL A
1" = 300'

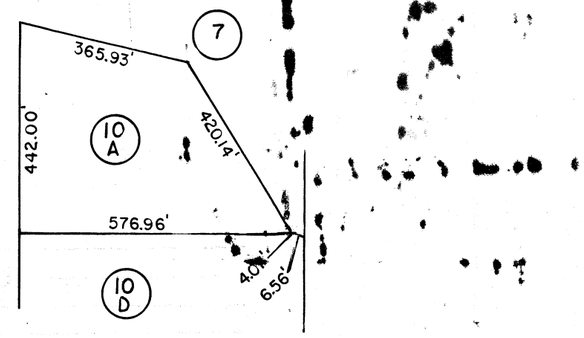

ACREAGE ASSESSED IN THIS BOOK
IRRIGATED
IRRIGATED
DRY FARM
DRY LAND
GRAZING
WASTE
DESERT HOMESTEAD
SUBURBAN
CANALS
WELLSITES
SAND PITS
ACREAGE ASSESSED
TOTAL ACREAGE

T13S, R11E, S18

0 300 600 900 1200
FEET

2016-1

SEE DOCKET 3735 PAGES 747-750 &
DOCKET 3780 PAGES 434-437 &
DOCKET 3791 PAGES 183-190
SEE BOOK 4, PAGE 7, R.S.
(Avra Valley No. 7)

131118.TIF
SCANNED

M131118

C.O.T.
PROJECT
PHASE TWO
C.O.T.
PROJECT