ASSESSOR'S RECORD MAP

115-01 SECTION 01, TOWNSHIP 14 SOUTH, RANGE 13 EAST

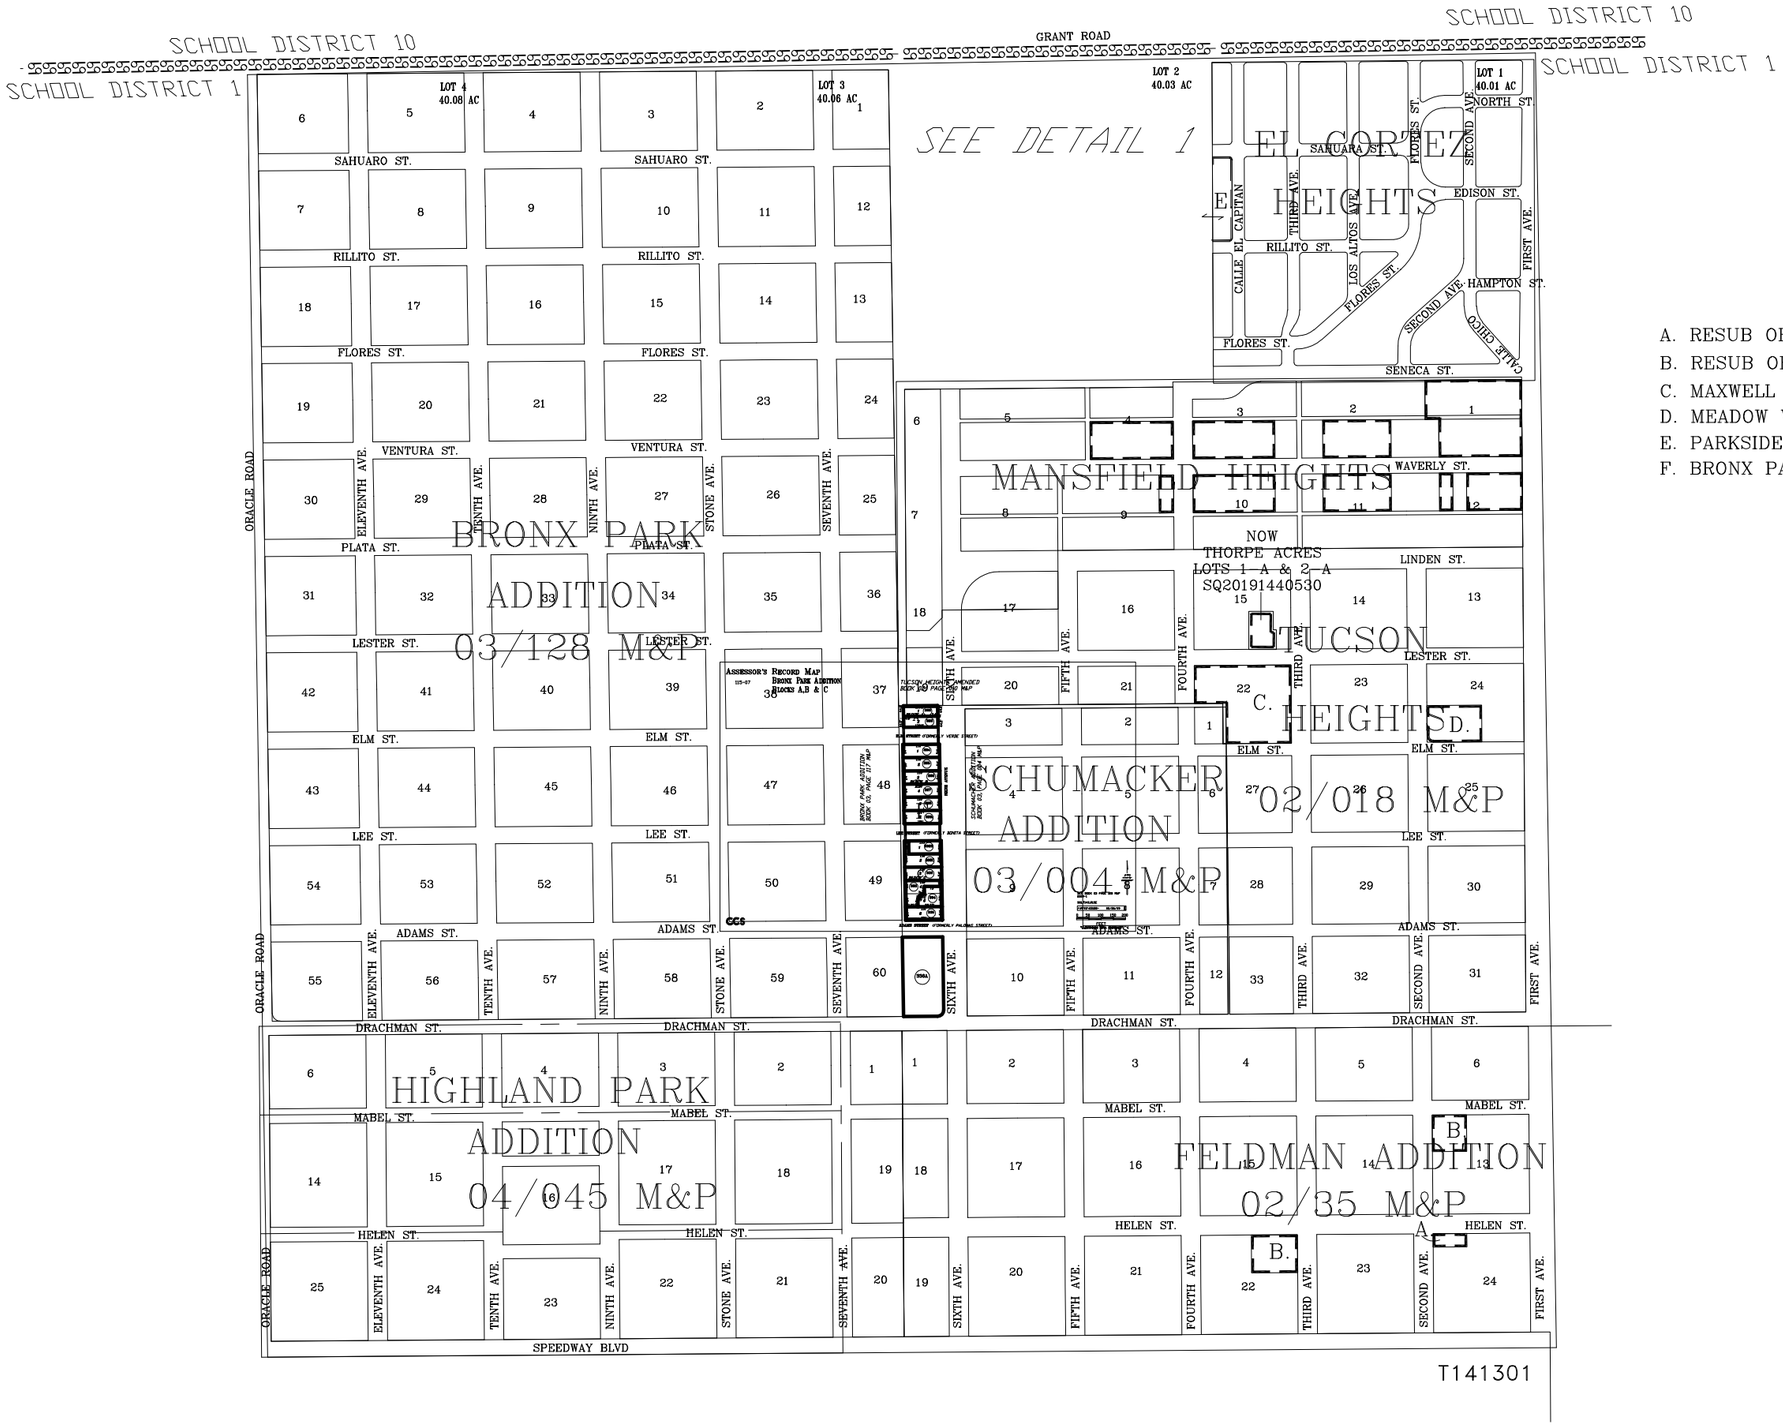

A. RESUB OF BLK 24 FELDMAN'S ADDITION 04/077 M&P
B. RESUB OF BLKS 13 & 22 FELDMANS ADDITION 04/069 M&P
C. MAXWELL SUBDIVISION 09/038 M&P
D. MEADOW VIEW APARTMENTS 36/026 M&P
E. PARKSIDE TERRACE APARTMENTS 54/014 M&P
F. BRONX PARK ADDITION 03/128 M&P

pima county assessor

2020-1 SD:06/19/2017

:\T14S\1413E01- 03/15/18 MK RW

SEE BOOK 06 PAGE 057, R.S.
SEE BOOK 07 PAGE 064, R.S.
SEE BOOK 08 PAGE 050, R.S.
SEE BOOK 10 PAGE 053, R.S.
SEE BOOK 10 PAGE 078, R.S.
SEE BOOK 11 PAGE 041, R.S.
SEE BOOK 12 PAGE 066, R.S.
SEE BOOK 13 PAGE 044, R.S.
SEE BOOK 64 PAGE 069, R.S.
SEE BOOK 65 PAGE 053, R.S.

0 300 600 900 1200

FEET