ASSESSOR'S RECORD MAP

211-02(E2)
-03(W2)

SECTION 2 TOWNSHIP 14 SOUTH RANGE 11 EAST

FORMERLY
204-32

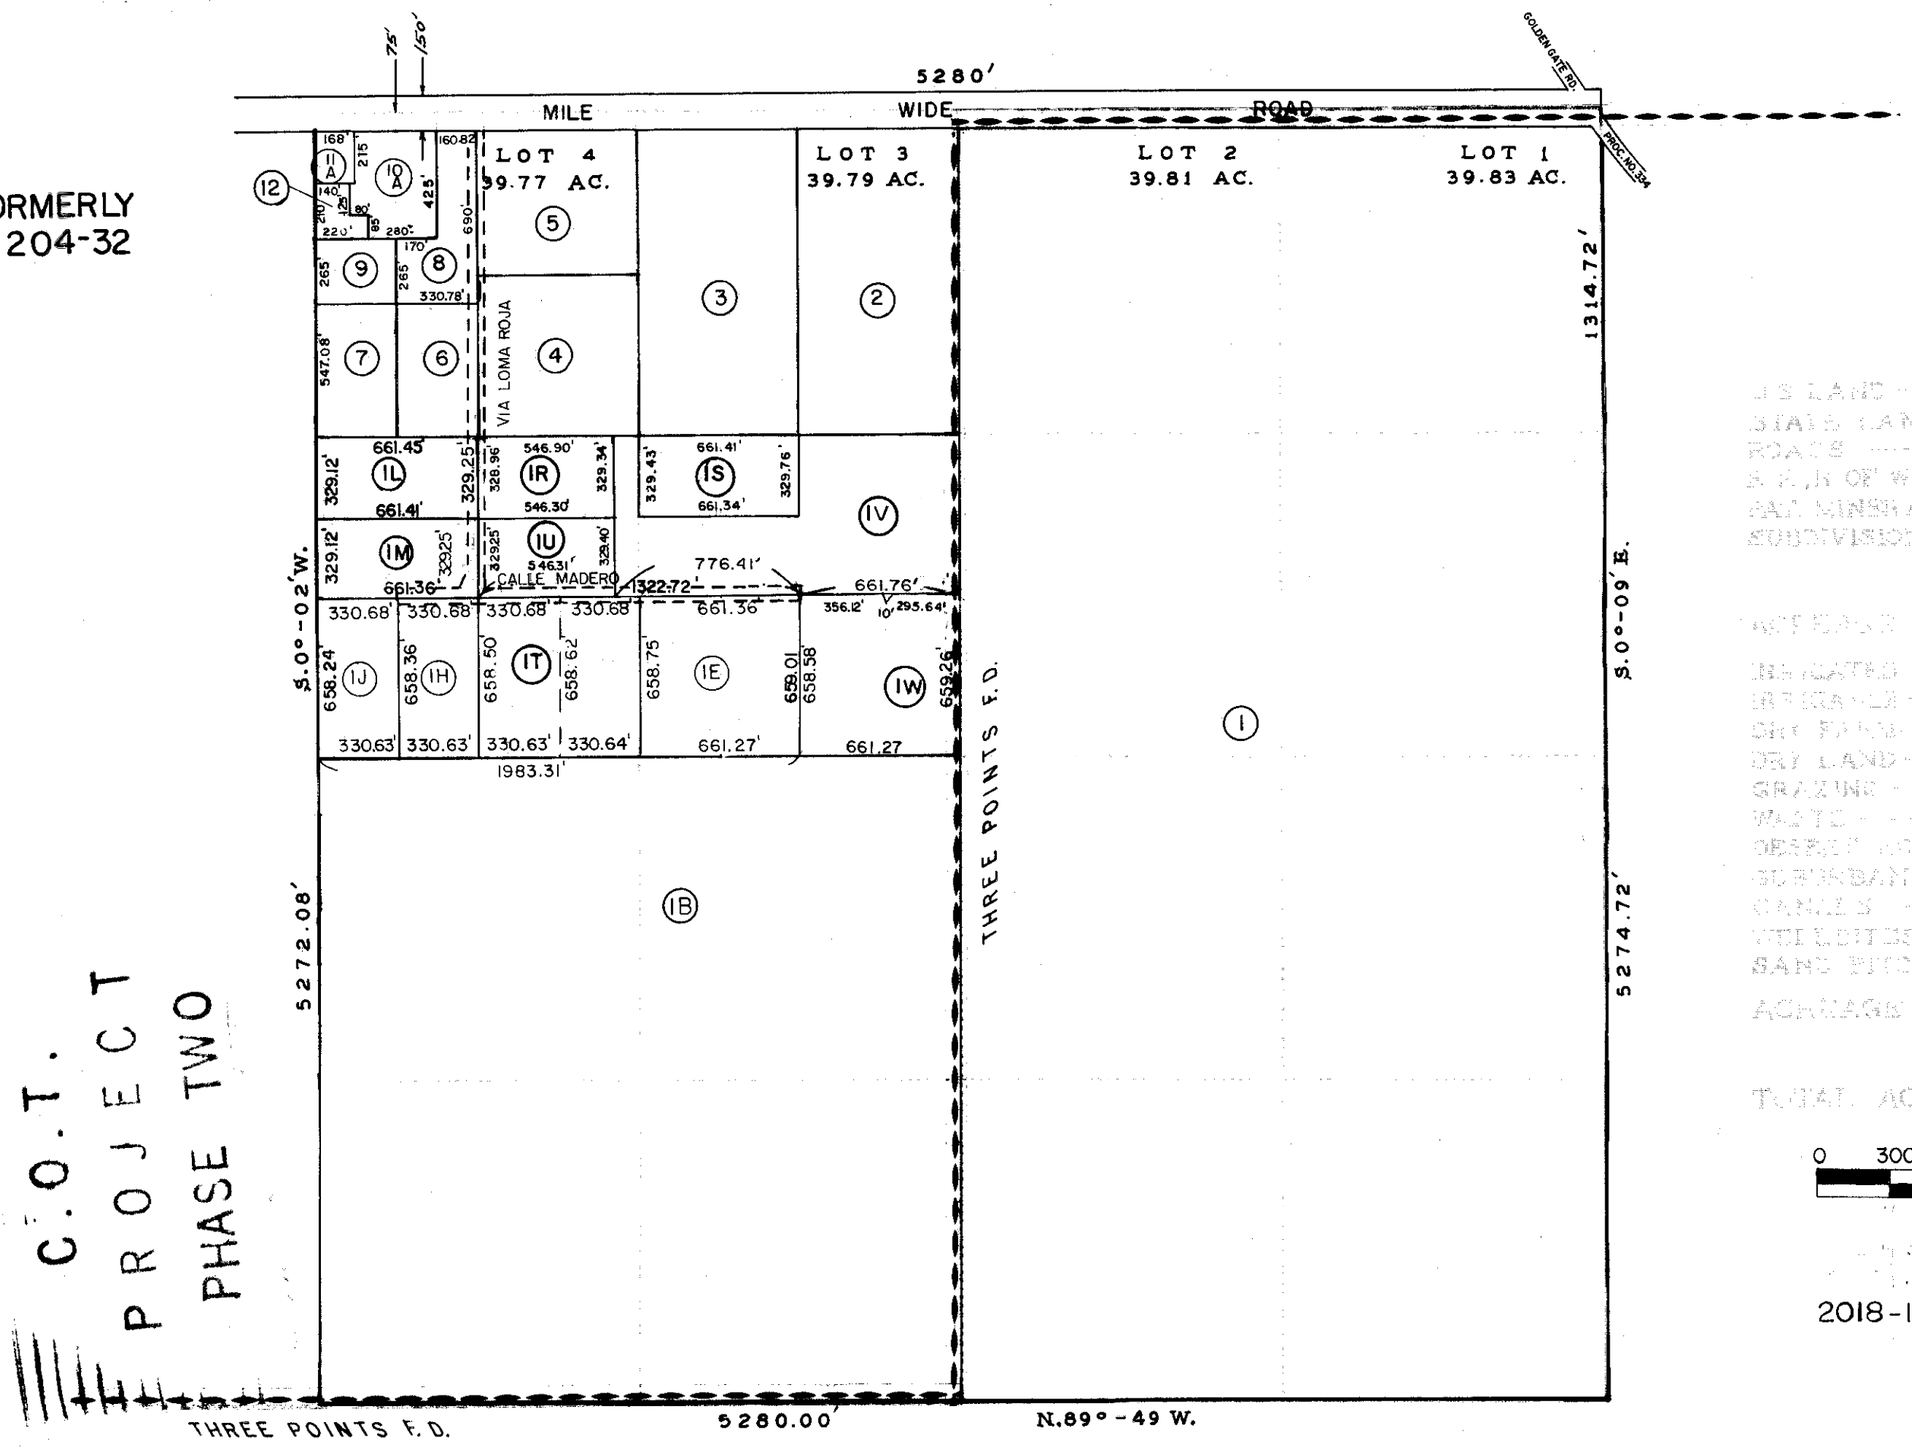

C.O.T.
PROJECT
PHASE TWO

U.S. LAND
STATE LAND
ROADS
R.R. OF W.
PAT. MINERAL CLAIMS
SUBDIVISIONS

ACREAGE ASSESSED IN THIS BOOK

INDICATED
IRRIGATED
DRY FARM
DRY LAND
GRAZING
WASTE
DESERT HOMESTEAD
SUBURBAN
CANALS
WELL SITES
SAND PITS

ACREAGE ASSESSED

TOTAL ACREAGE

0 300 600 900 1200
FEET

2018-1

M141102

SCANNED
SCANNED
SCANNED
[redacted]