ASSESSOR'S RECORD MAP

14 38

211-35
(FORMERLY 204-32)

SECTION 30, TOWNSHIP 14 SOUTH, RANGE 11 EAST

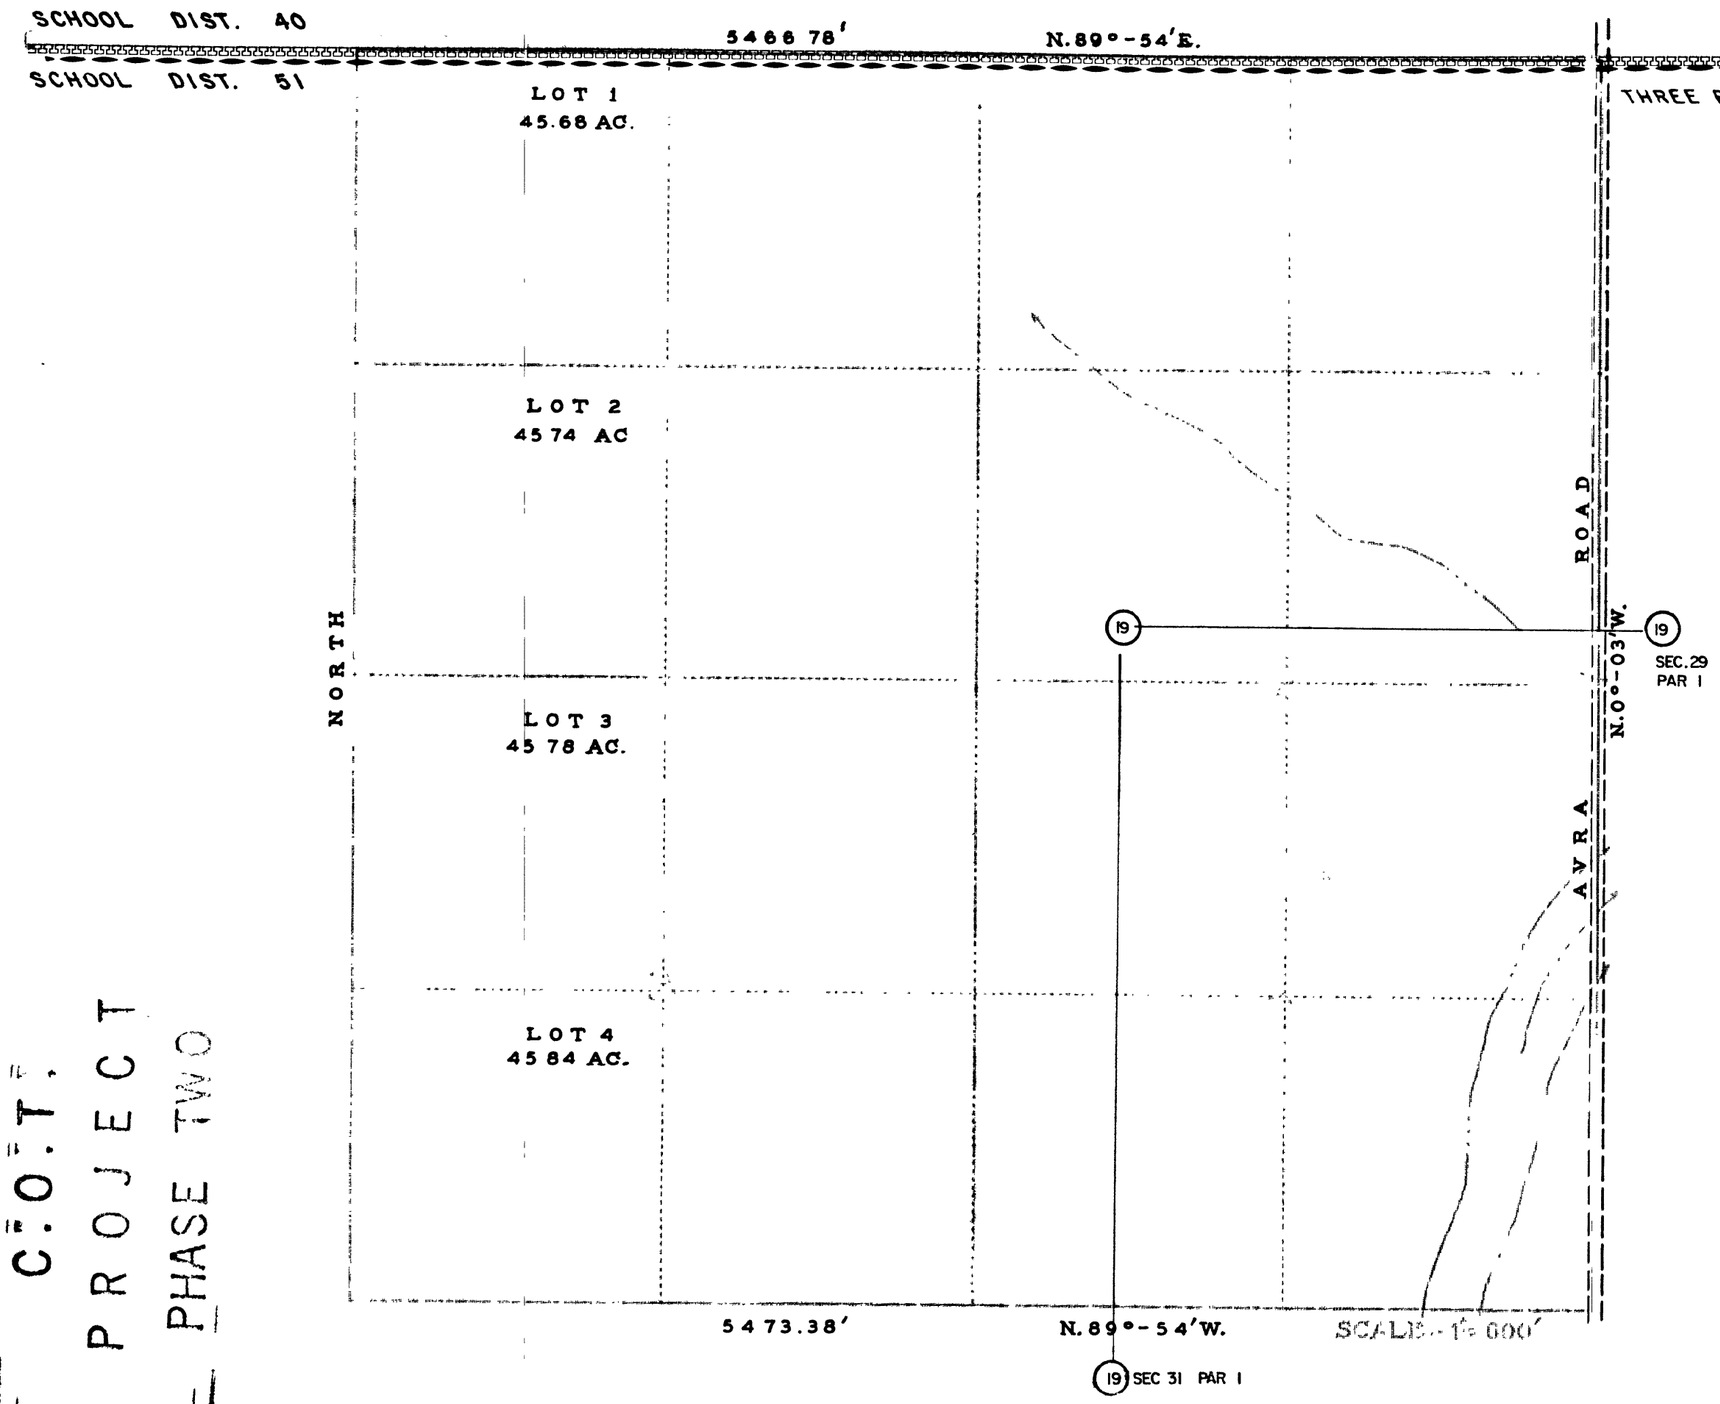

U.S LAND
STATE LAND
ROADS
R.R., R.OF W.
PAT MINERAL CLAIMS
SUBDIVISIONS

ACREAGE ASSESSED IN THIS BOOK

IRRIGATED
IRRIGABLE
DRY FARM
DRY LAND
GRAZING
WASTE
DESERT HOMESTEAD
SUBURBAN
CANALS
WELL SITES
SAND PITS

ACREAGE ASSESSED

TOTAL ACREAGE

1988-2

C.O.T. PROJECT PHASE TWO

SCANNED
141130
1865 (7)

M141130