ASSESSOR'S RECORD MAP

117-02 thru 20
REF. ONLY

SECTION 13, TOWNSHIP 14 SOUTH, RANGE 13 EAST

CITY OF TUCSON DETAIL LAYOUT

WAREHOUSE BREWERY CONDOMINIUMS
SQ20113320574

NOW
TUCSON CONVENTION CENTER
BLOCKS A,B,C,D,H&I
M&P 42/10

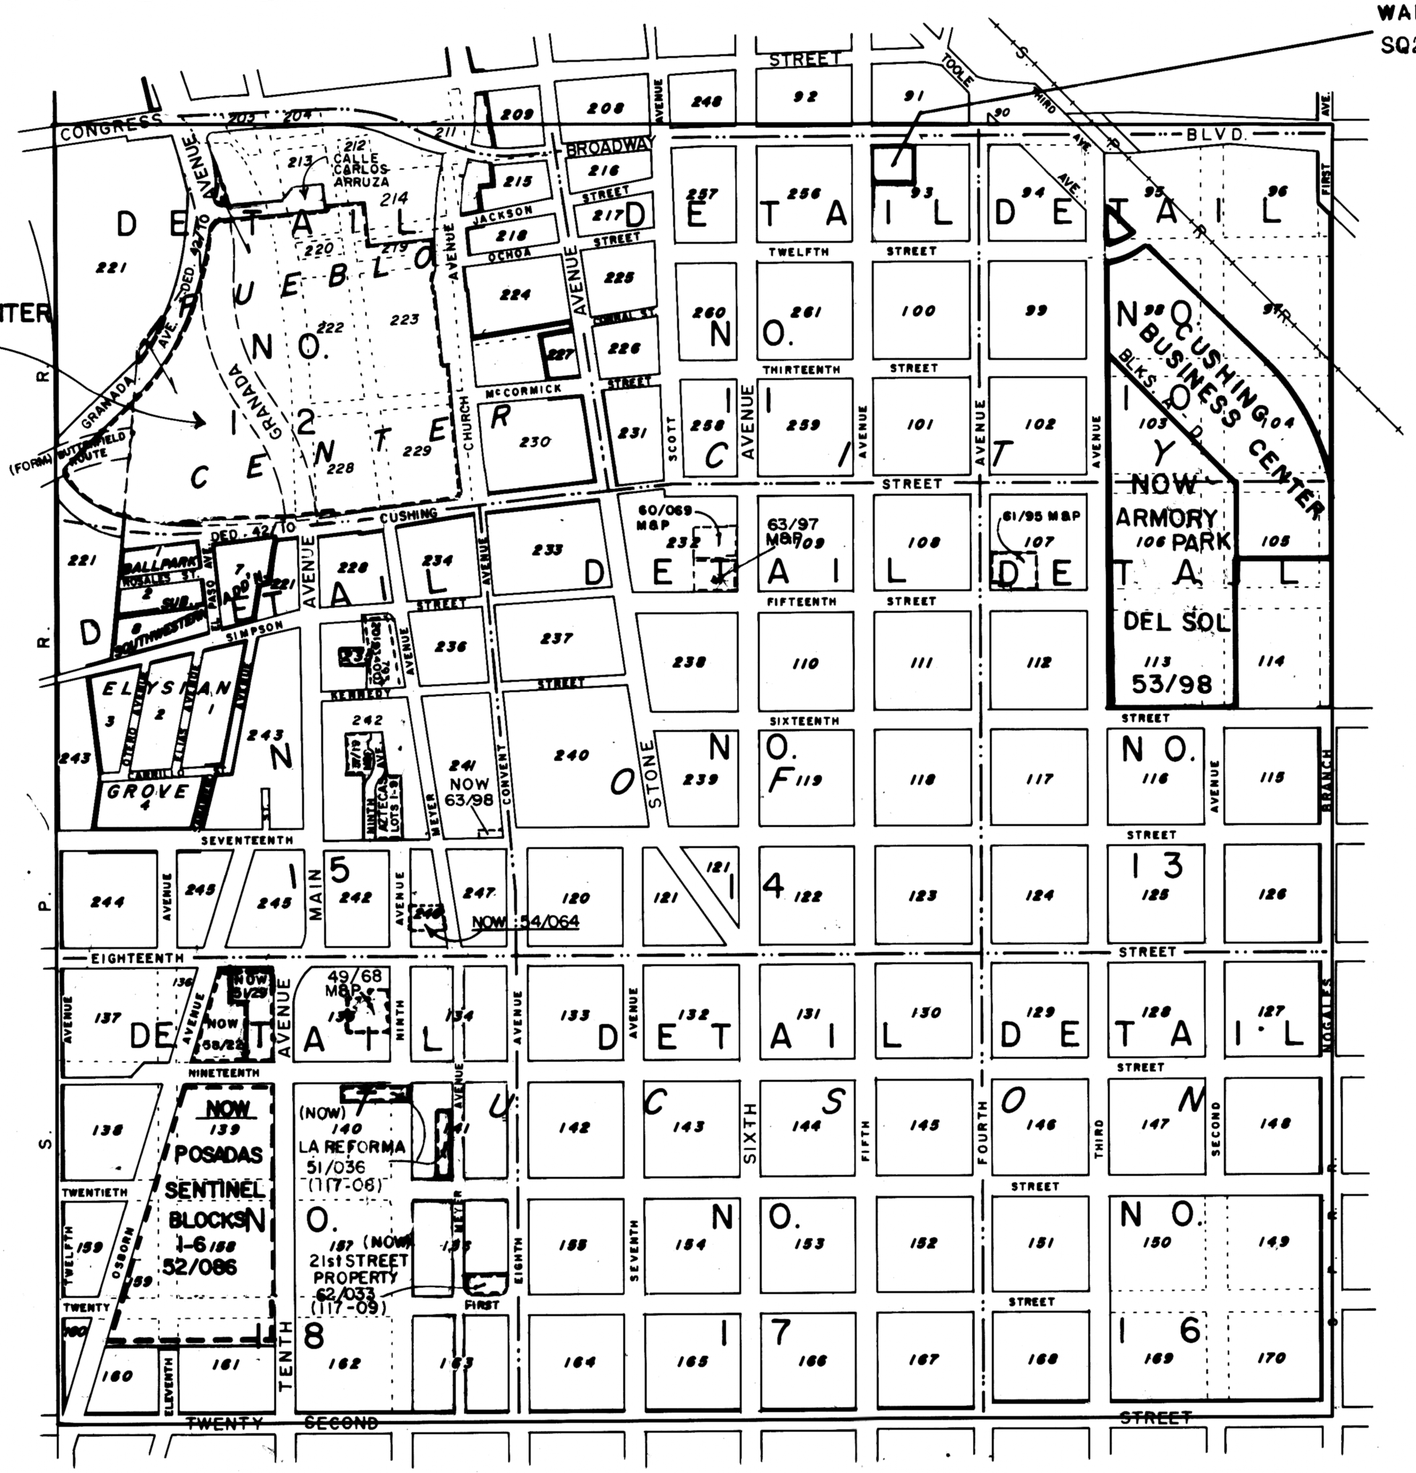

SEE BOOK 11, PAGE 51 R.S.
SEE BOOK 10, PAGE 94 R.S.
SEE BOOK 10, PAGE 52 R.S.
SEE BOOK 7 PAGE 93 R.S.
SEE BOOK 7 PAGE 57 R.S.
SEE BOOK 7 PAGE 55 R.S.
SEE BOOK 7 PAGE 53 R.S.
SEE BOOK 5 PAGE 62 R.S.
SEE BOOK 5 PAGE 70 R.S.
SEE BOOK 5 PAGE 72 R.S.
SEE BOOK 6 PAGE 35 R.S.
SEE BOOK 6 PAGE 95 R.S.
SEE BOOK 7 PAGE 10 R.S.
SEE BOOK 7 PAGE 18 R.S.

0 300 600 900 1200
FEET

2020-1

SEE BOOK 6 PAGE 45 R.S.
SEE BOOK 6 PAGE 75 R.S.
SEE BOOK 6 PAGE 81 R.S.
SEE BOOK 6 PAGE 93 R.S.

~~SCANNED~~

~~643~~(2) M141313