55

# ASSESSOR'S RECORD MAP

116-26
-29

## SECTION 16, TOWNSHIP 14 SOUTH, RANGE 13 EAST

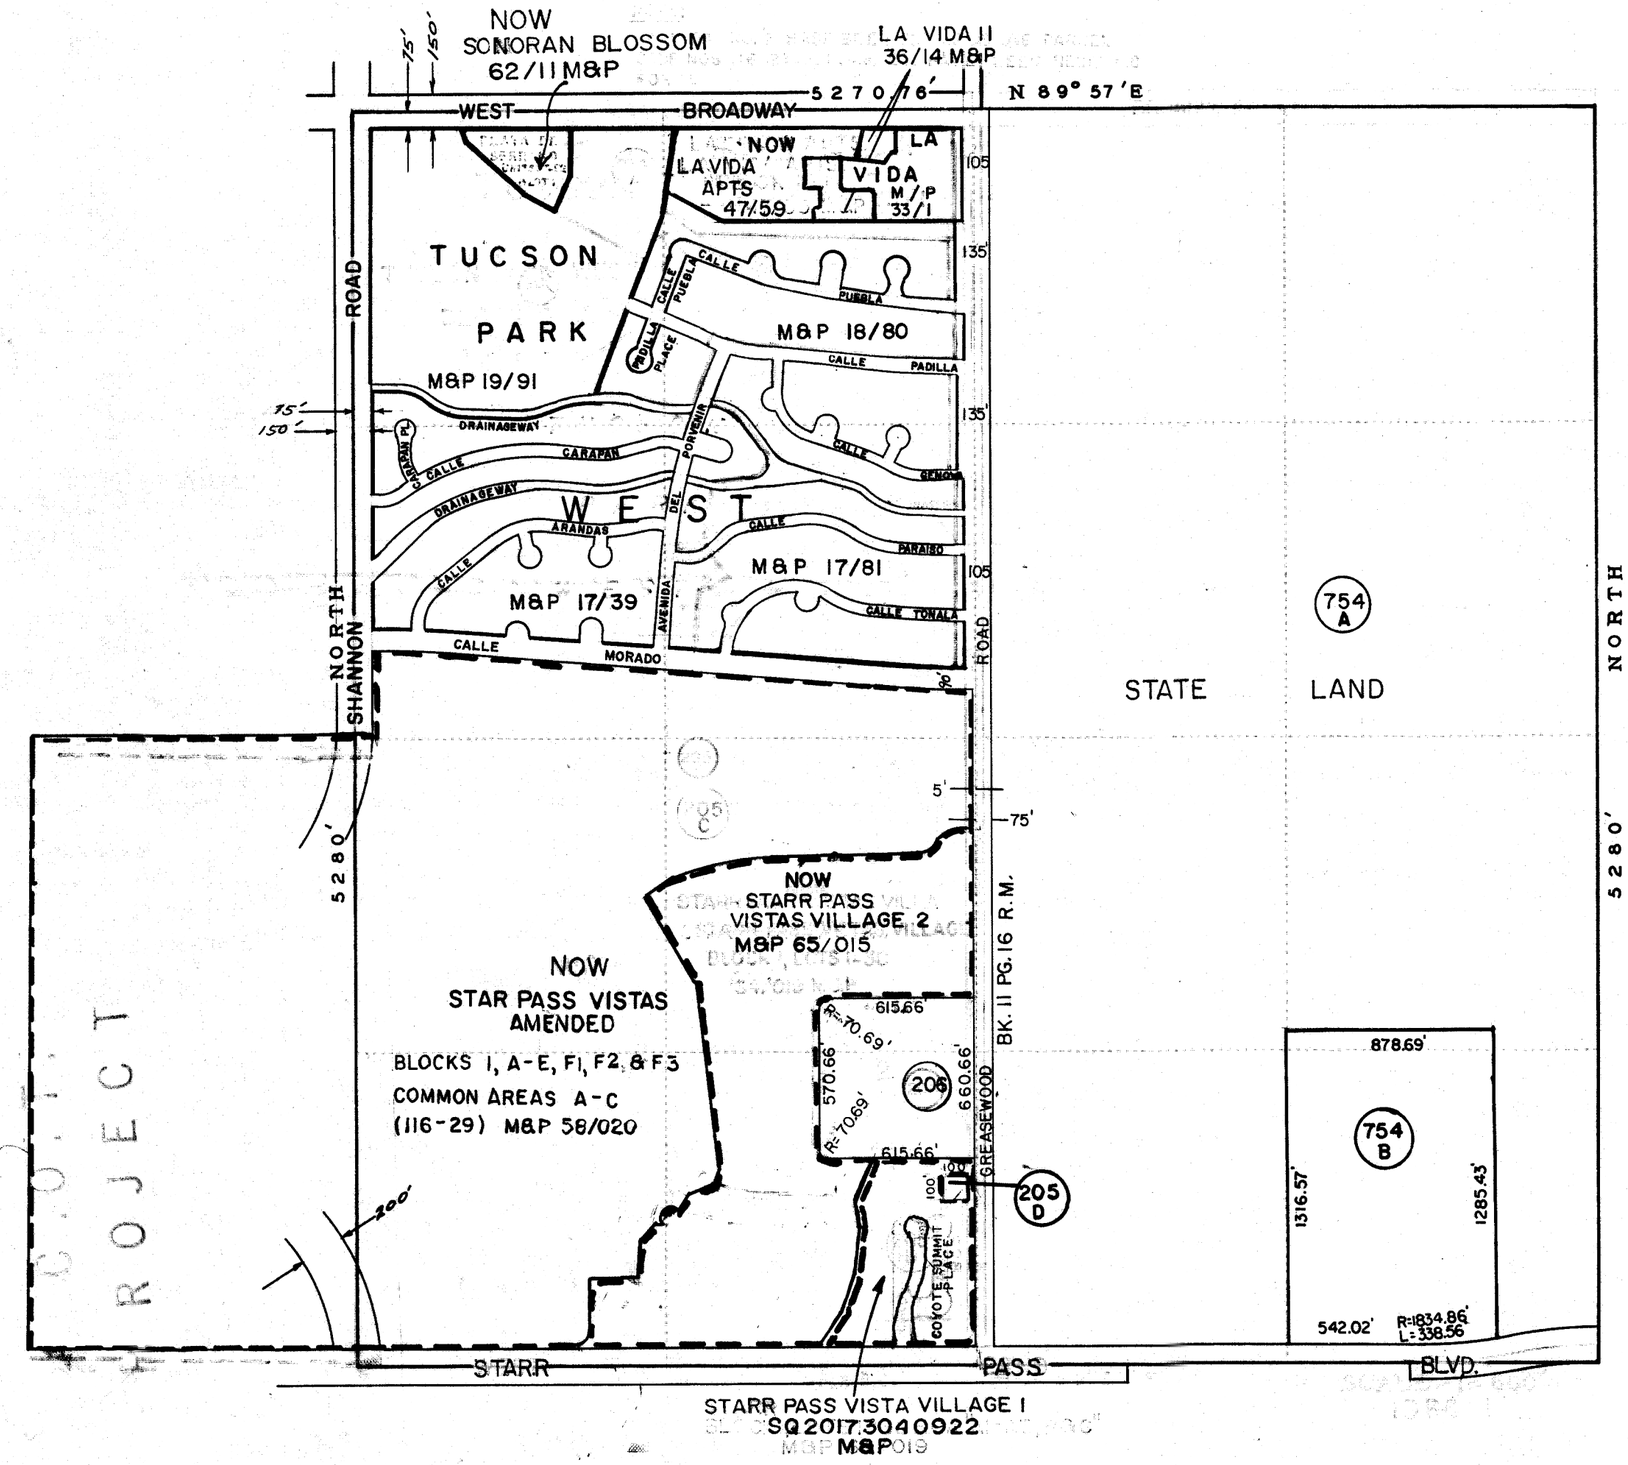


U.S. LAND
STATE LAND
ROADS
R.R., R. OF W.
PAT. MINERAL CLAIMS
SUBDIVISIONS

ACREAGE ASSESSED IN THIS BOOK

IRRIGATED
IRRIGABLE
DRY FARM
DRY LAND
GRAZING
WASTE
DESERT HOMESTEAD
SUBURBAN
CANALS
WELLSITES
SAND PITS

ACREAGE ASSESSED

TOTAL ACREAGE

0 300 600 900 1200
SCALE FEET

2018-1

SEE BOOK 9 PAGE 51 R.S.

141316
SCANNED

M141316

655 (1)