ASSESSOR'S RECORD MAP

SECTION 3, TOWNSHIP 14 SOUTH, RANGE 14 EAST

122-01
THRU
122-13

47

NOW
MIRABELLA TOWNHOMES
LOTS 1-11 C.A. A
47/83 M&P

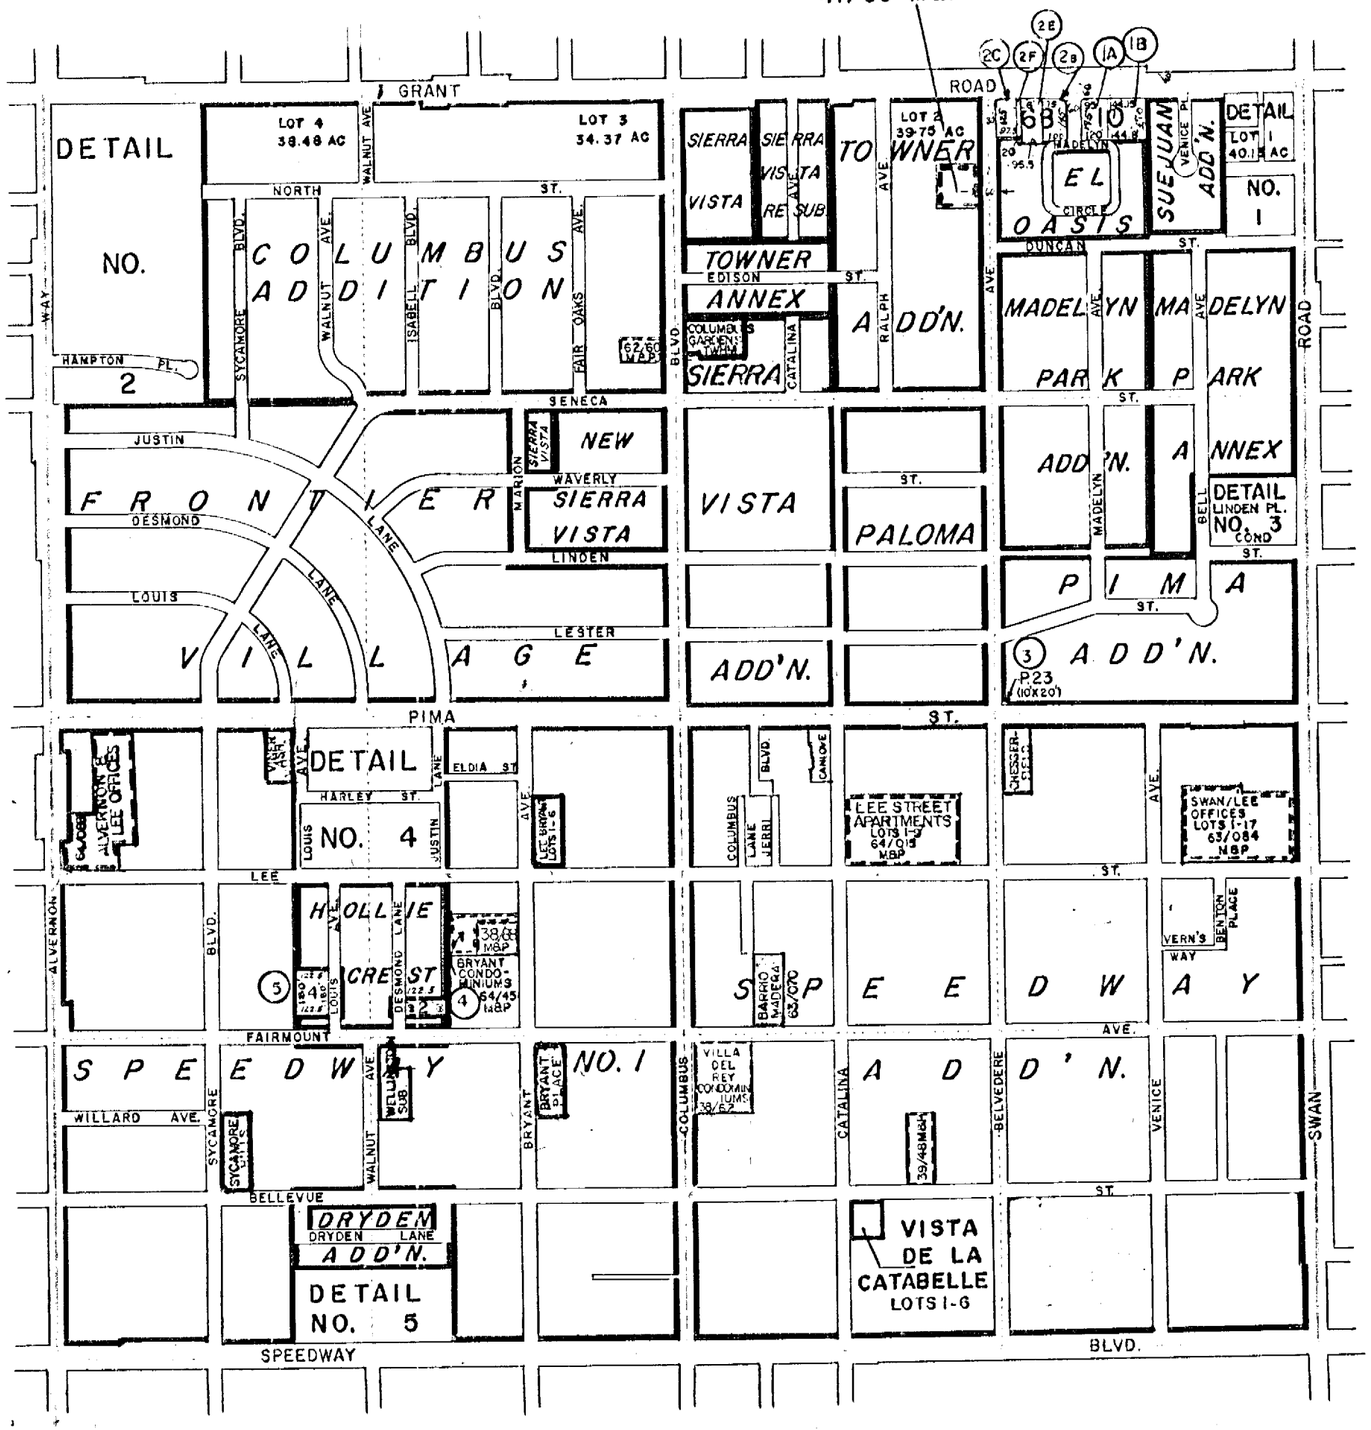

SEE BOOK 13 PAGE 13 R.S.
SEE BOOK 12, PAGE 61. R.S.

0 300 600 900 1200
FEET

See Book 6 Page 25 R.S.
2010-1
SEE BOOK 9 PAGE 72 R.S.
SEE BOOK 10 PAGE 95 R.S.
SEE BOOK 11 PAGE 63 R.S.
SEE BOOK 11 PAGE 64 R.S.
SEE BOOK 12, PAGE 31, R.S.

141403
SCANNED

C.O.T.
PROJECT

M141403